




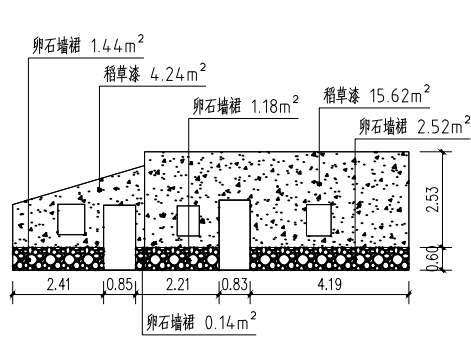


A10-1

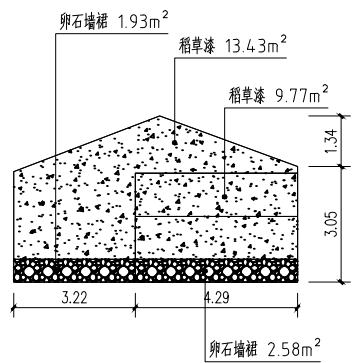


A10-2

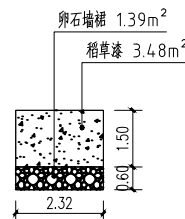


A11-1

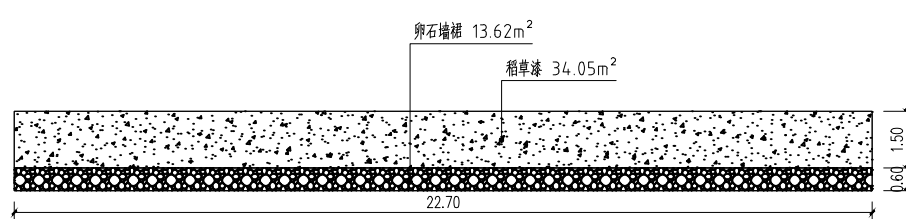


A11-3

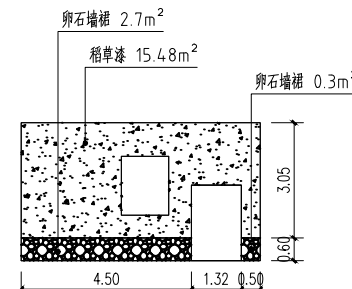


A12-1

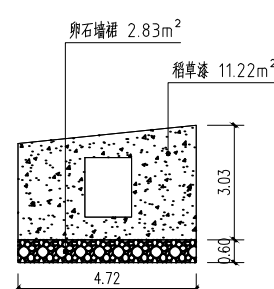


A12-2

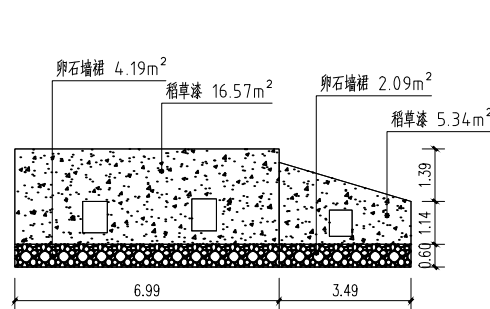


A10-3

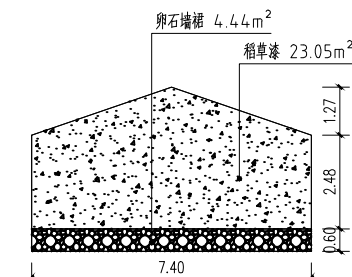


A10-4

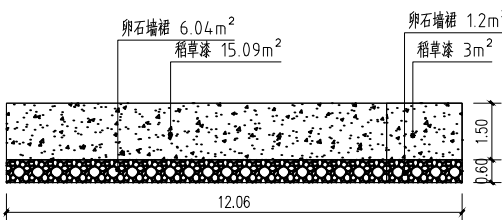


A11-2

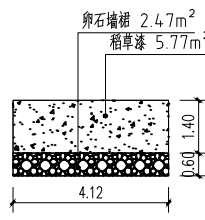


A11-4

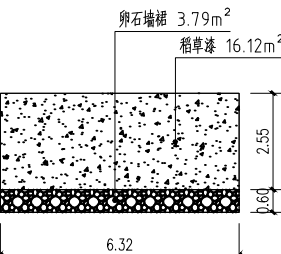


A12-3

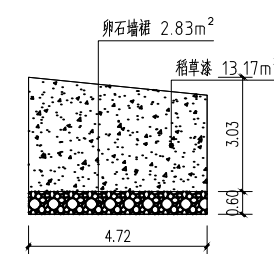


A12-4

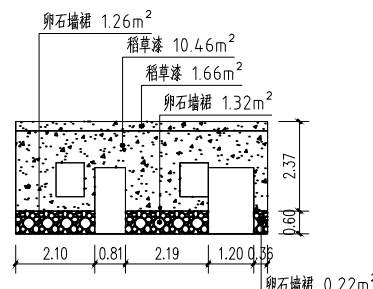


A13-1

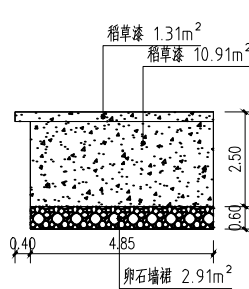


A13-2

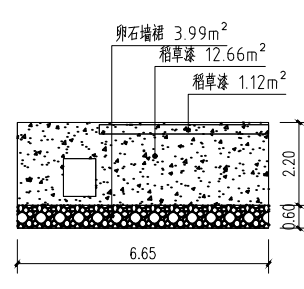


A13-3

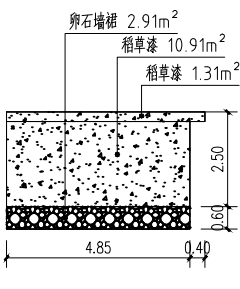


A13-4

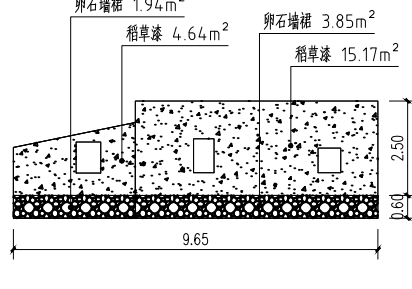


A14-1

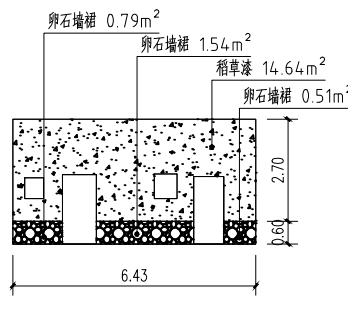


A14-2

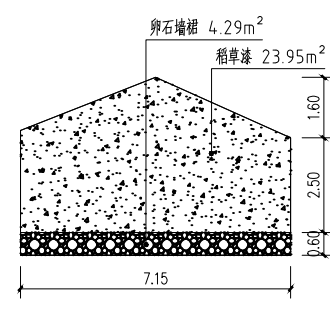


A14-3

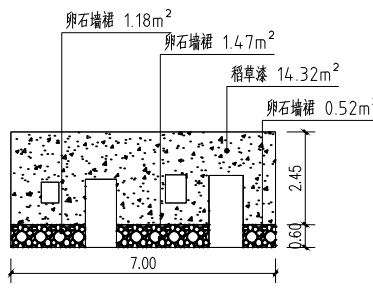


A15-1

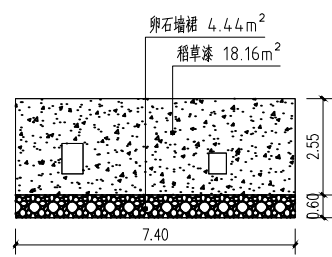


A15-2

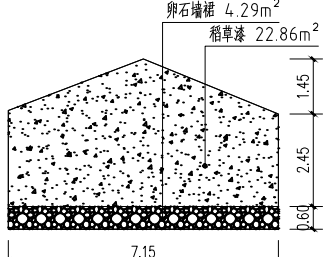


A15-3

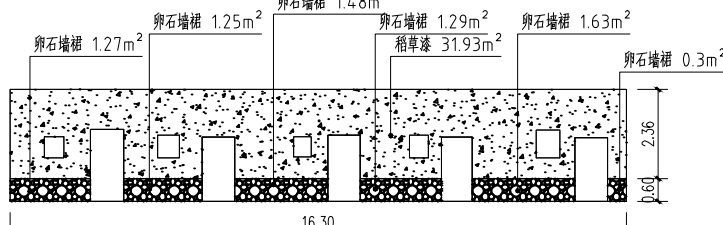


A16-1

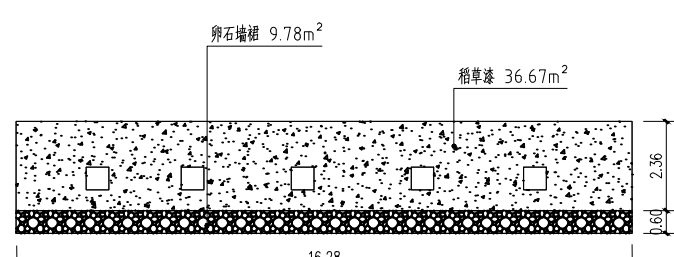


A16-2

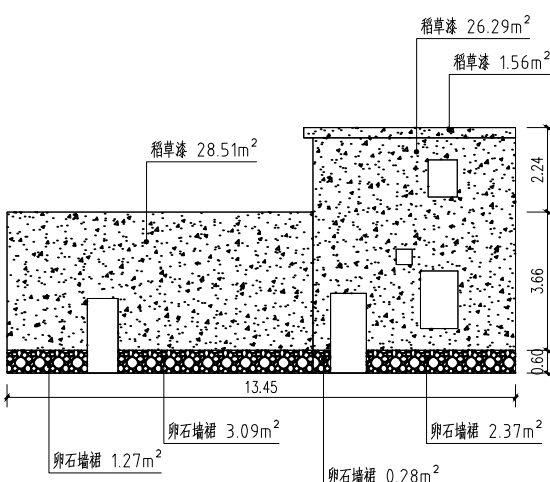


A17-1

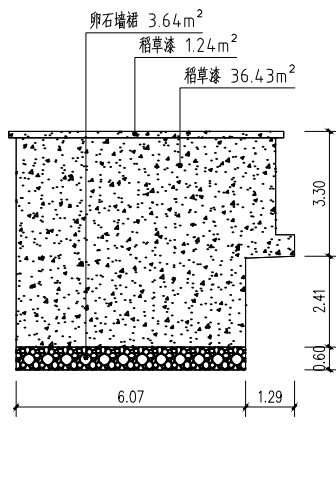


A17-2

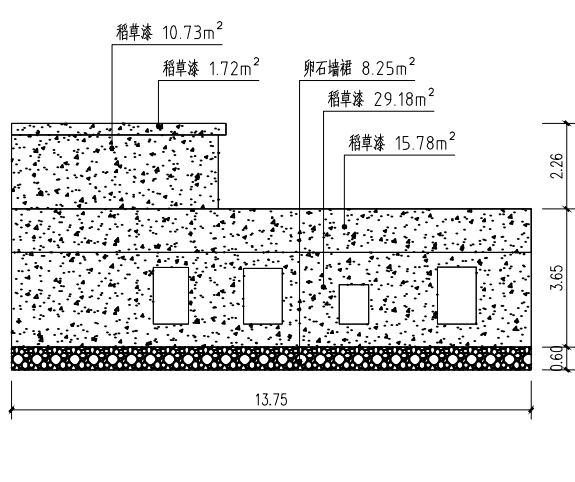


A17-3

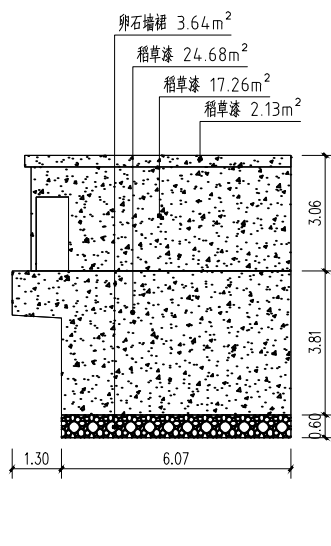


A17-4

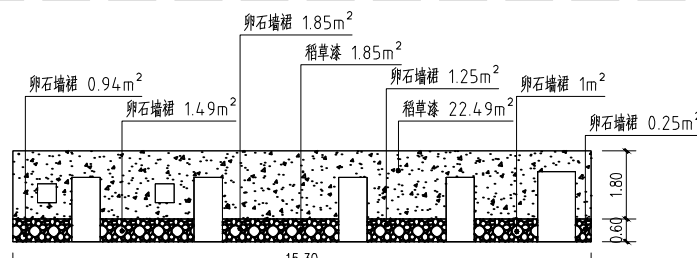


A18-1

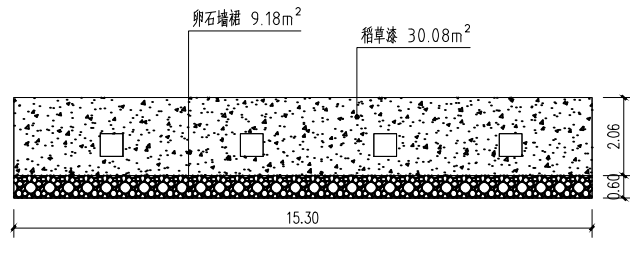

A18-3

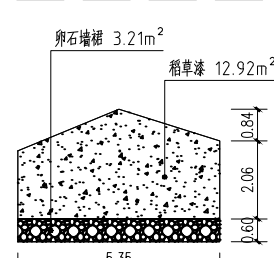

A18-2

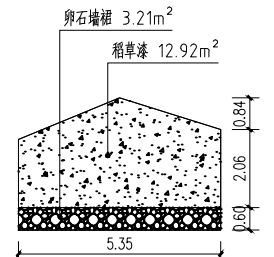

A18-4

水坑头新屋农房微改造施工图二 1:50



泾清项目管理有限公司
jīng qīng xiàng mù guǎn lǐ yǒu xiàn gōng sī
建筑、给水、排水、道路、园林、装饰、照明工程设计-乙级
工程证书编号:A261138302

注册(执业)章

出图章

审图章

建设单位

乳源瑶族自治县大布镇人民政府

图纸名称

项目负责人

张建波

审核

黄汉星

修改版次

A

比例

1:500

项目名称

大布镇英明村乡村建设项目工程

水坑头新屋农房微改造

专业负责人

达兰

校对

安建良

设计阶段

施工图

日期

2026.07

子项名称

施工图二

审定

张建波

设计

达兰

图别

市政建筑

图号

J-01-04