




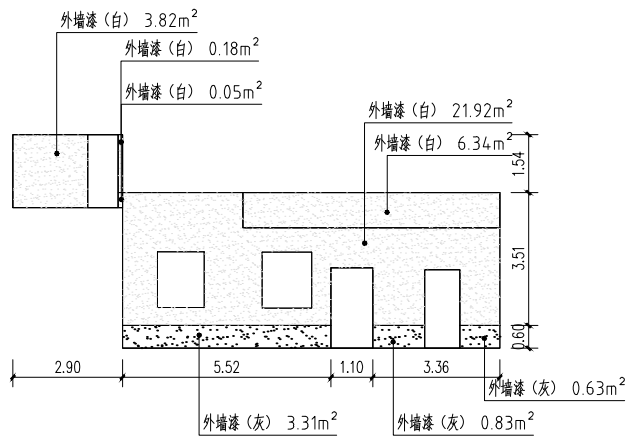


A28-1

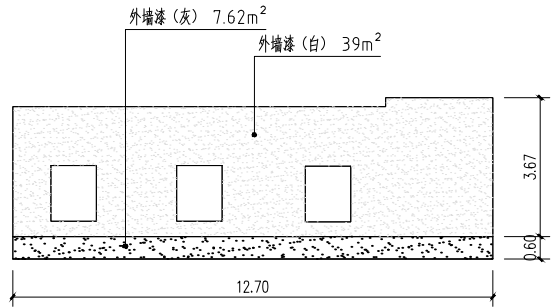


A28-3

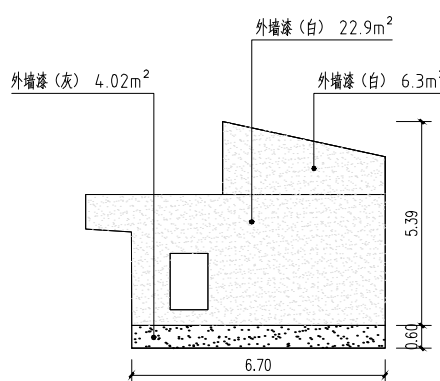


A28-2

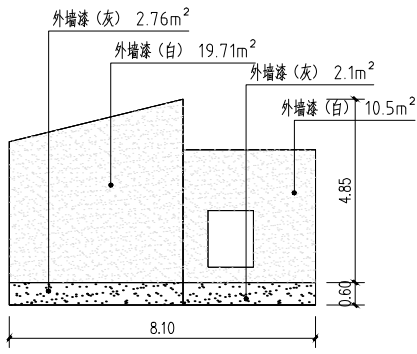


A28-4

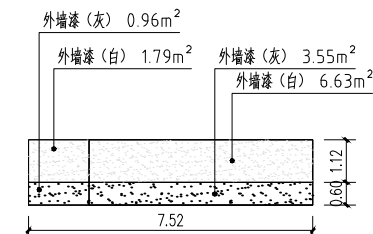


A29-1

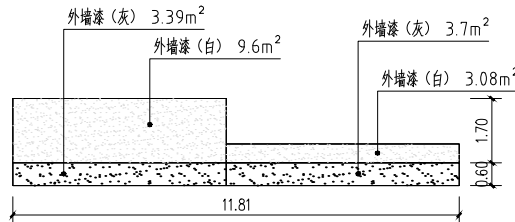


A29-2

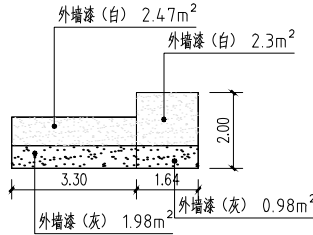


A29-3

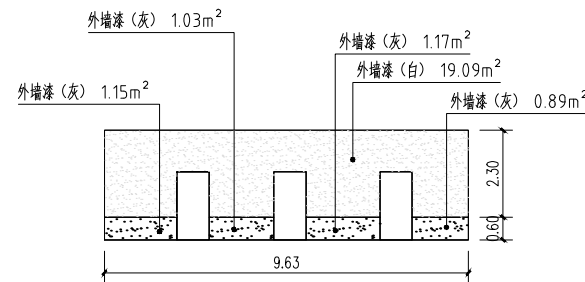


A30-1

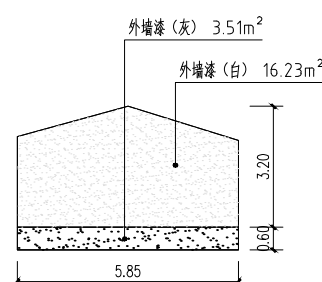


A30-2

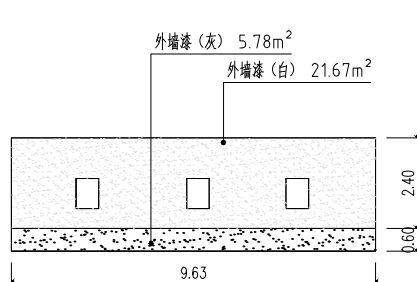


A30-3

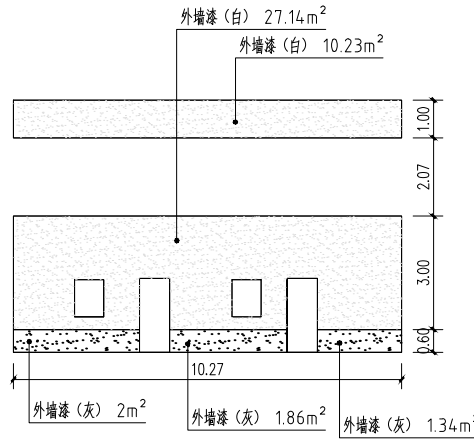


A31-1

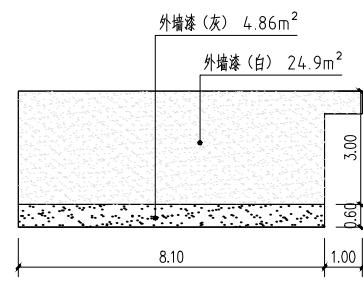


A31-2

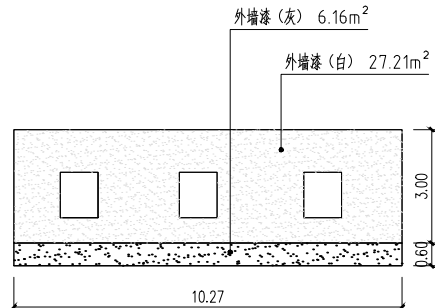


A31-3

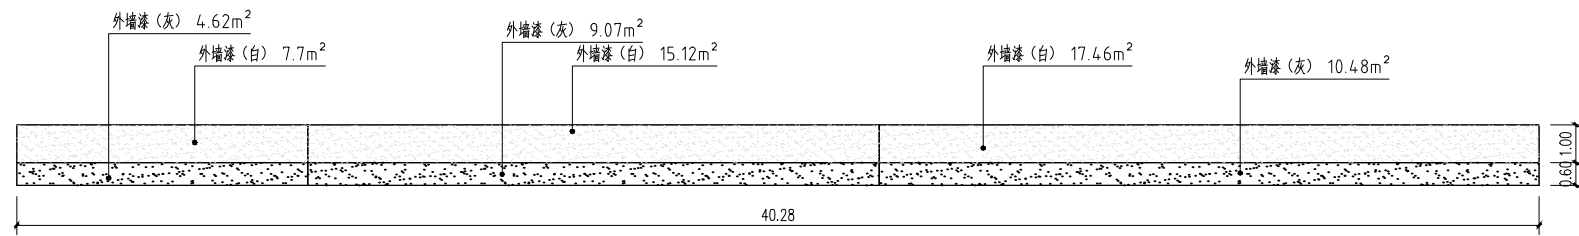


A32-1

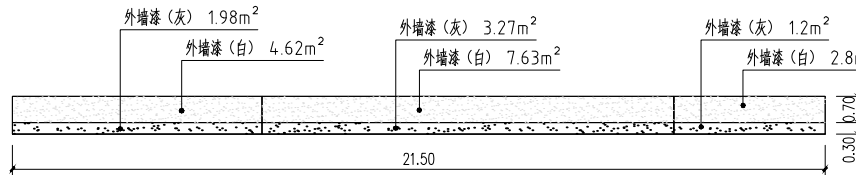


A32-2

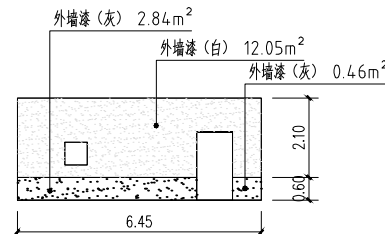


A33

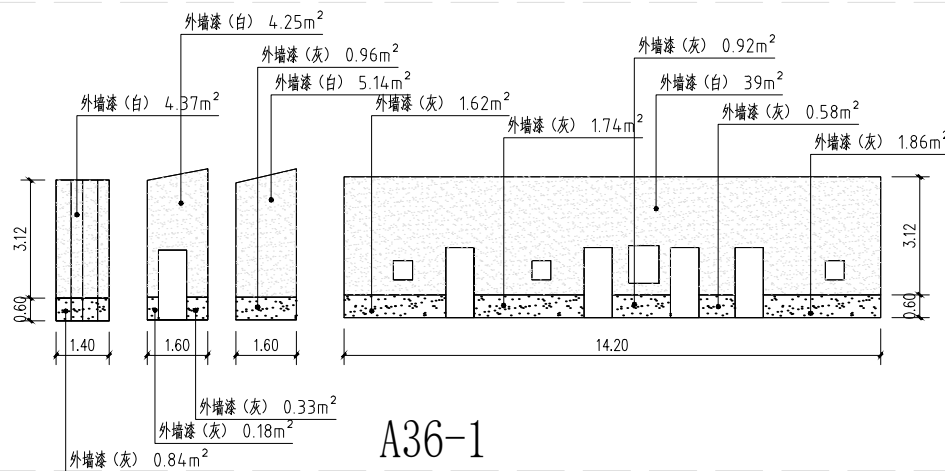


A36-1

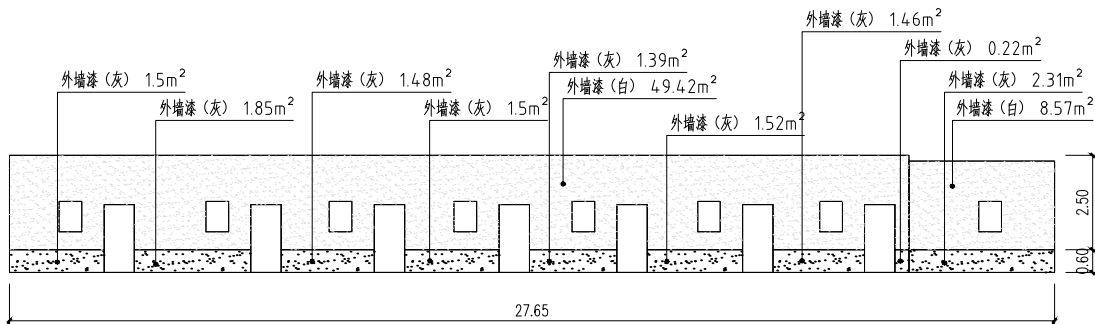


A34-1

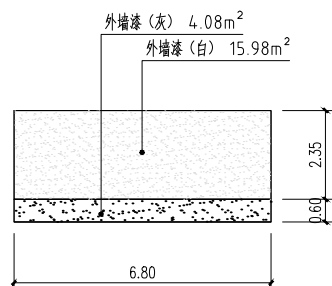


A34-2

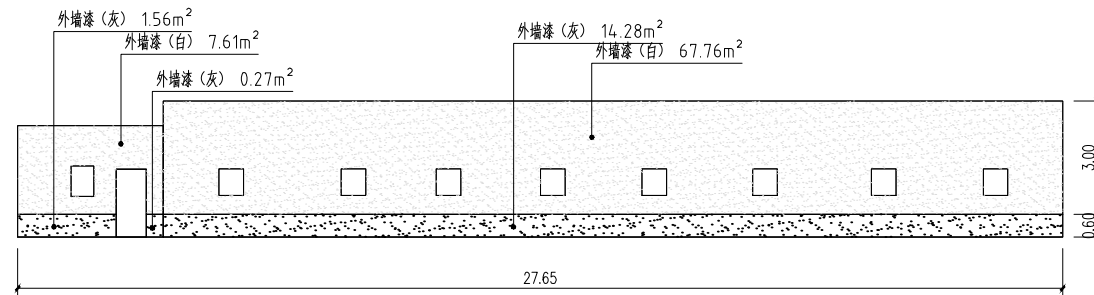


A34-3

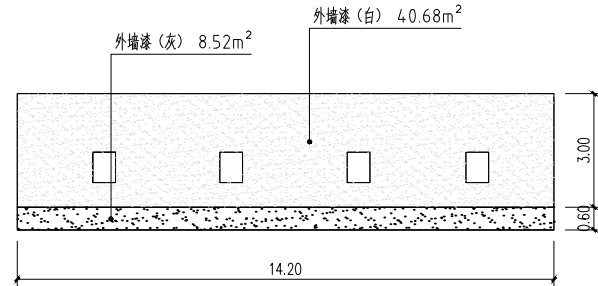


A36-3

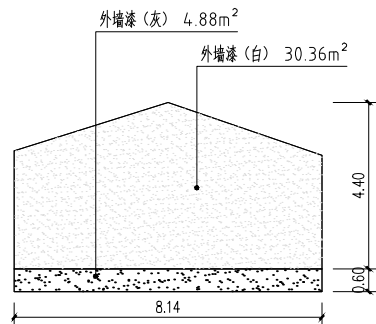


A36-2

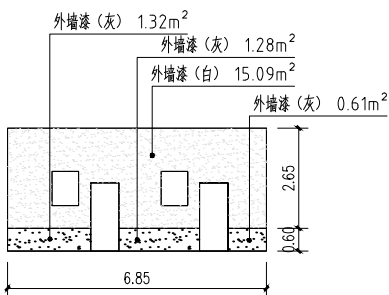


A35-1

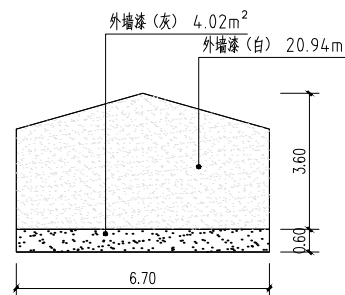

A35-2

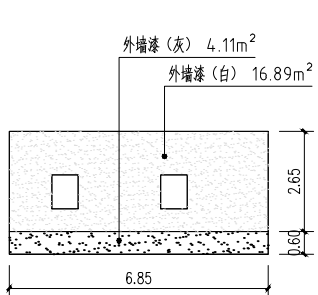

A35-3

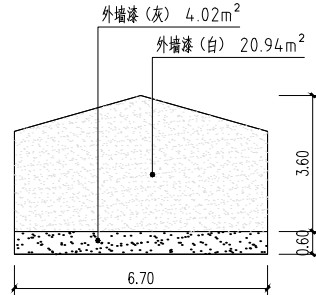

A35-4

面积表					
序号	图例	名称	面积	单位	备注
1		外墙漆(白)	1658.48	m ²	
2		外墙漆(灰)	368.32	m ²	
3		稻草漆	1273.28	m ²	
4		卵石墙裙	293.83	m ²	
5		墙绘	111.18	m ²	

大巷二队农房微改造施工图二 1:50



泾清项目管理有限公司
jīng qīng xiàng mù guǎn lǐ yǒu xiàn gōng sī
建筑、给水、排水、道路、园林、装饰、照明工程设计-乙级
工程证书编号:A261138302

注册(执业)章

出图章

审图章

建设单位

乳源瑶族自治县大布镇人民政府

图纸名称

项目负责人

张建波

张**建波**

审 核

黄汉星

黄**汉星**

修改版次

A

比 例

1:500

项目名称

大布镇英明村乡村建设项目工程

大巷二队农房微改造施
工图二

专业负责人

达 兰

达**兰**

校 对

安建良

安**建良**

设计阶段

施工图

日 期

2026. 07

子项名称

审 定

张建波

张**建波**

设 计

达 兰

达**兰**

图 别

市政建筑

图 号

J-01-06