




A26-1

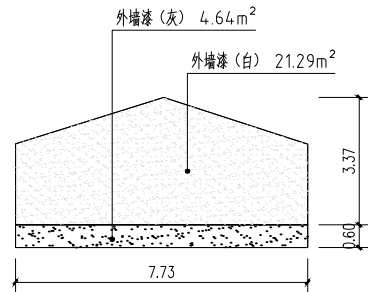


A26-2

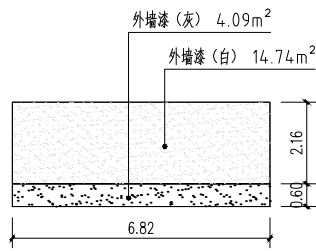


A26-3

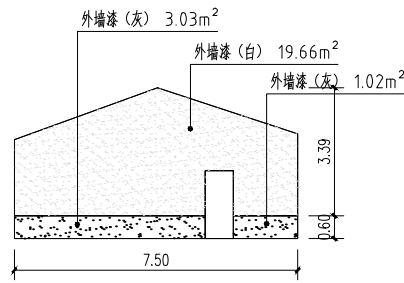


A26-4

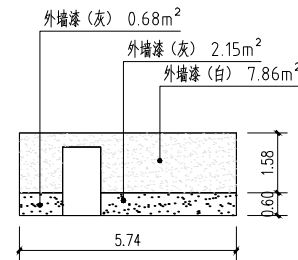


A27-1

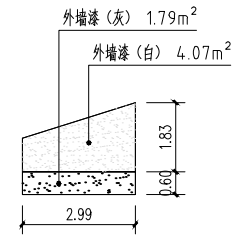


A27-2

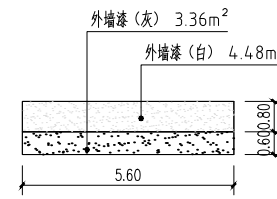


A27-3

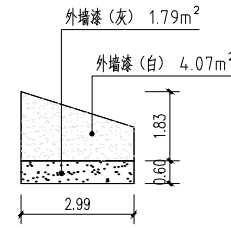


A27-4

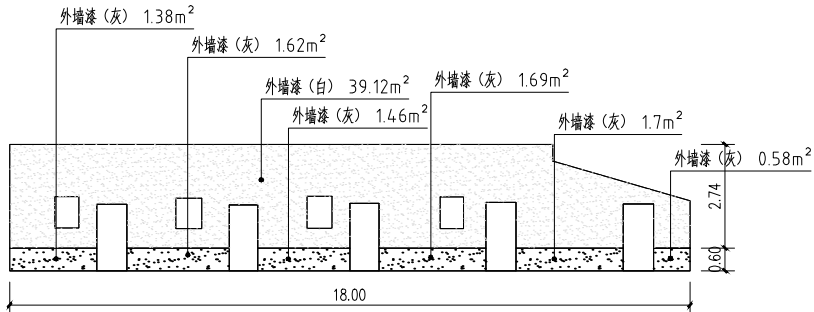


A28-1

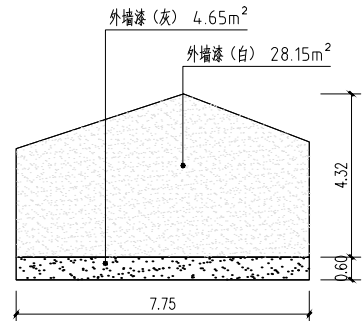


A28-2

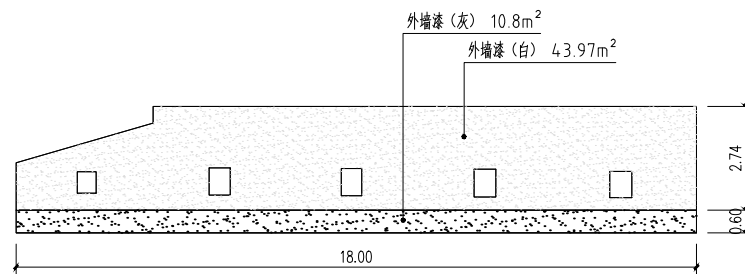


A28-3

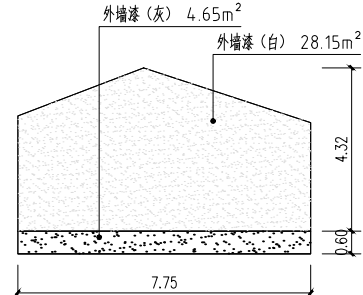


A28-4

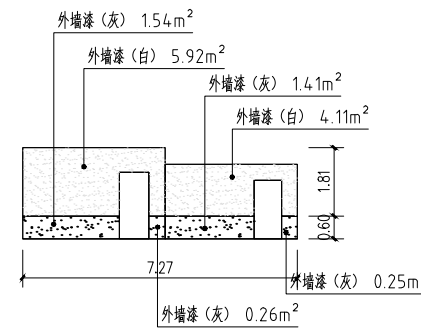


A29-1

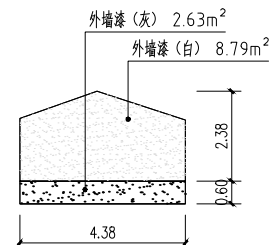


A29-2

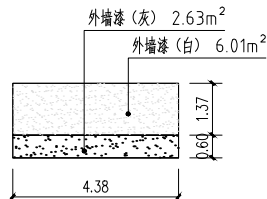


A29-4

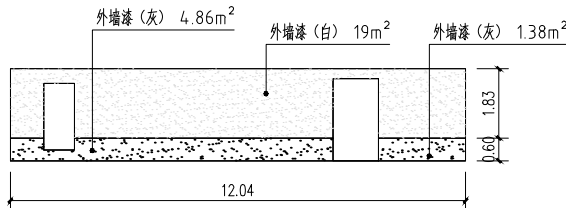


A30-1

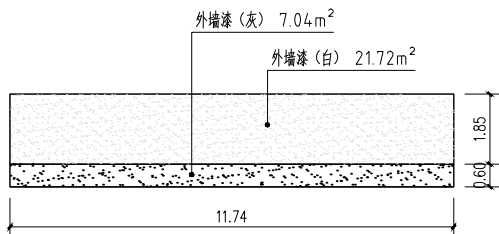


A30-3

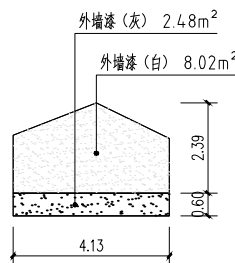


A30-4

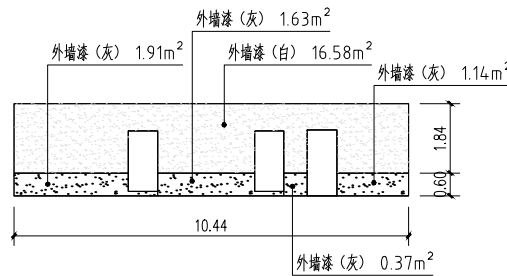


A31-1

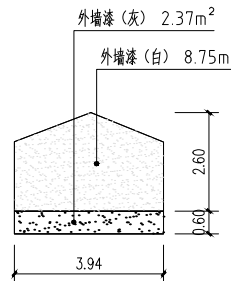


A31-2

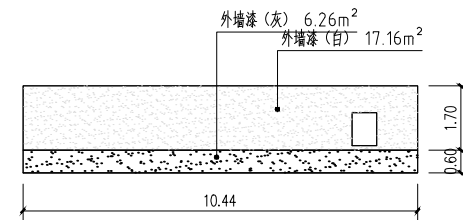


A31-3

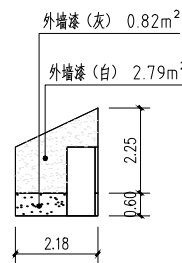


A32-1

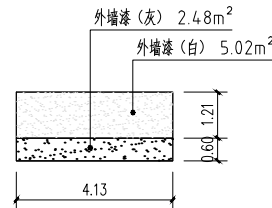


A32-2

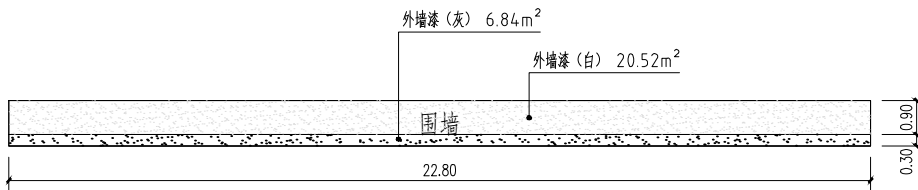


A33-1

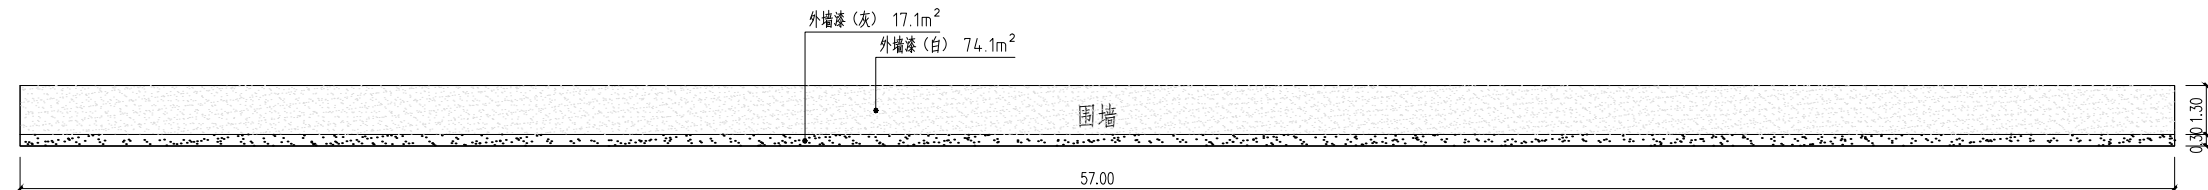


A33-2

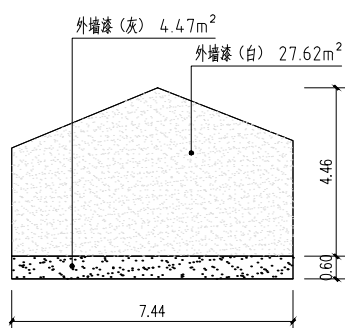


A34-2

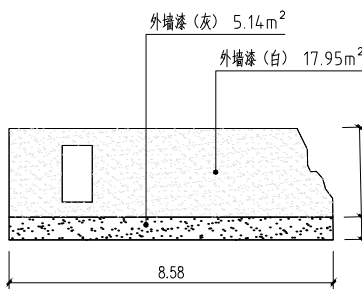


A34-3

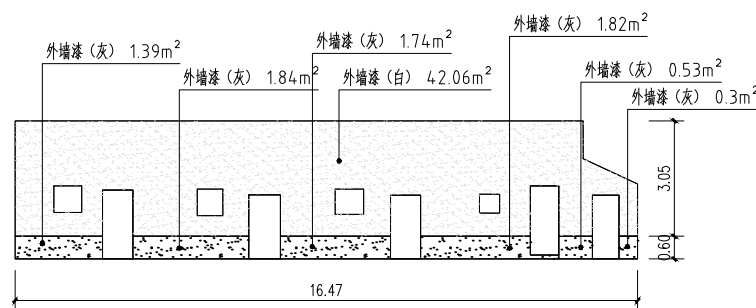


A35-1

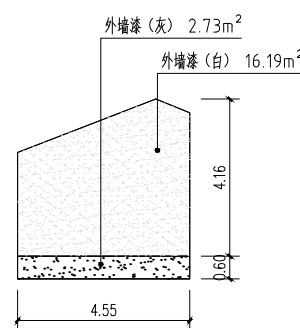


A35-4

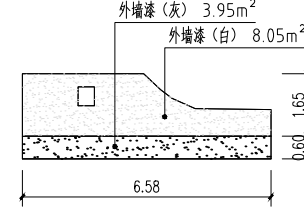


A36-2

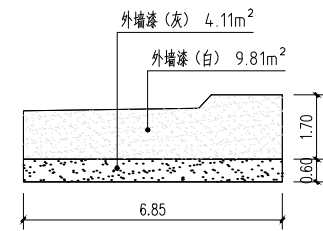

A36-4

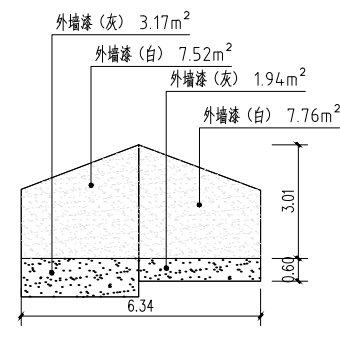

A37-2

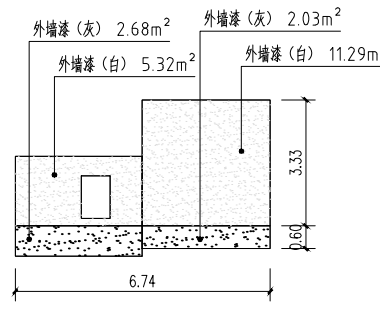

A37-3

桥头村农房微改造施工图四 1:50



泾清项目管理有限公司
jīng qīng xiàng mù guǎn lǐ yǒu xiàn gōng sī
建筑、给水、排水、道路、园林、装饰、照明工程设计-乙级
工程证书编号:A261138302

注册(执业)章

出图章

审图章

建设单位

乳源瑶族自治县大布镇人民政府

图纸名称

项目负责人

张建波

张**建波**

审 核

黄汉星

黄**汉星**

修改版次

A

比 例

1:50

项目名称

大布镇英明村乡村建设项目工程

桥头村农房微改造施工
图四

专业负责人

达 兰

达**兰**

校 对

安建良

安**建良**

设计阶段

施工图

日 期

2026. 07

子项名称

审 定

张建波

张**建波**

设 计

达 兰

达**兰**

图 别

市政建筑

图 号

J-03-05