



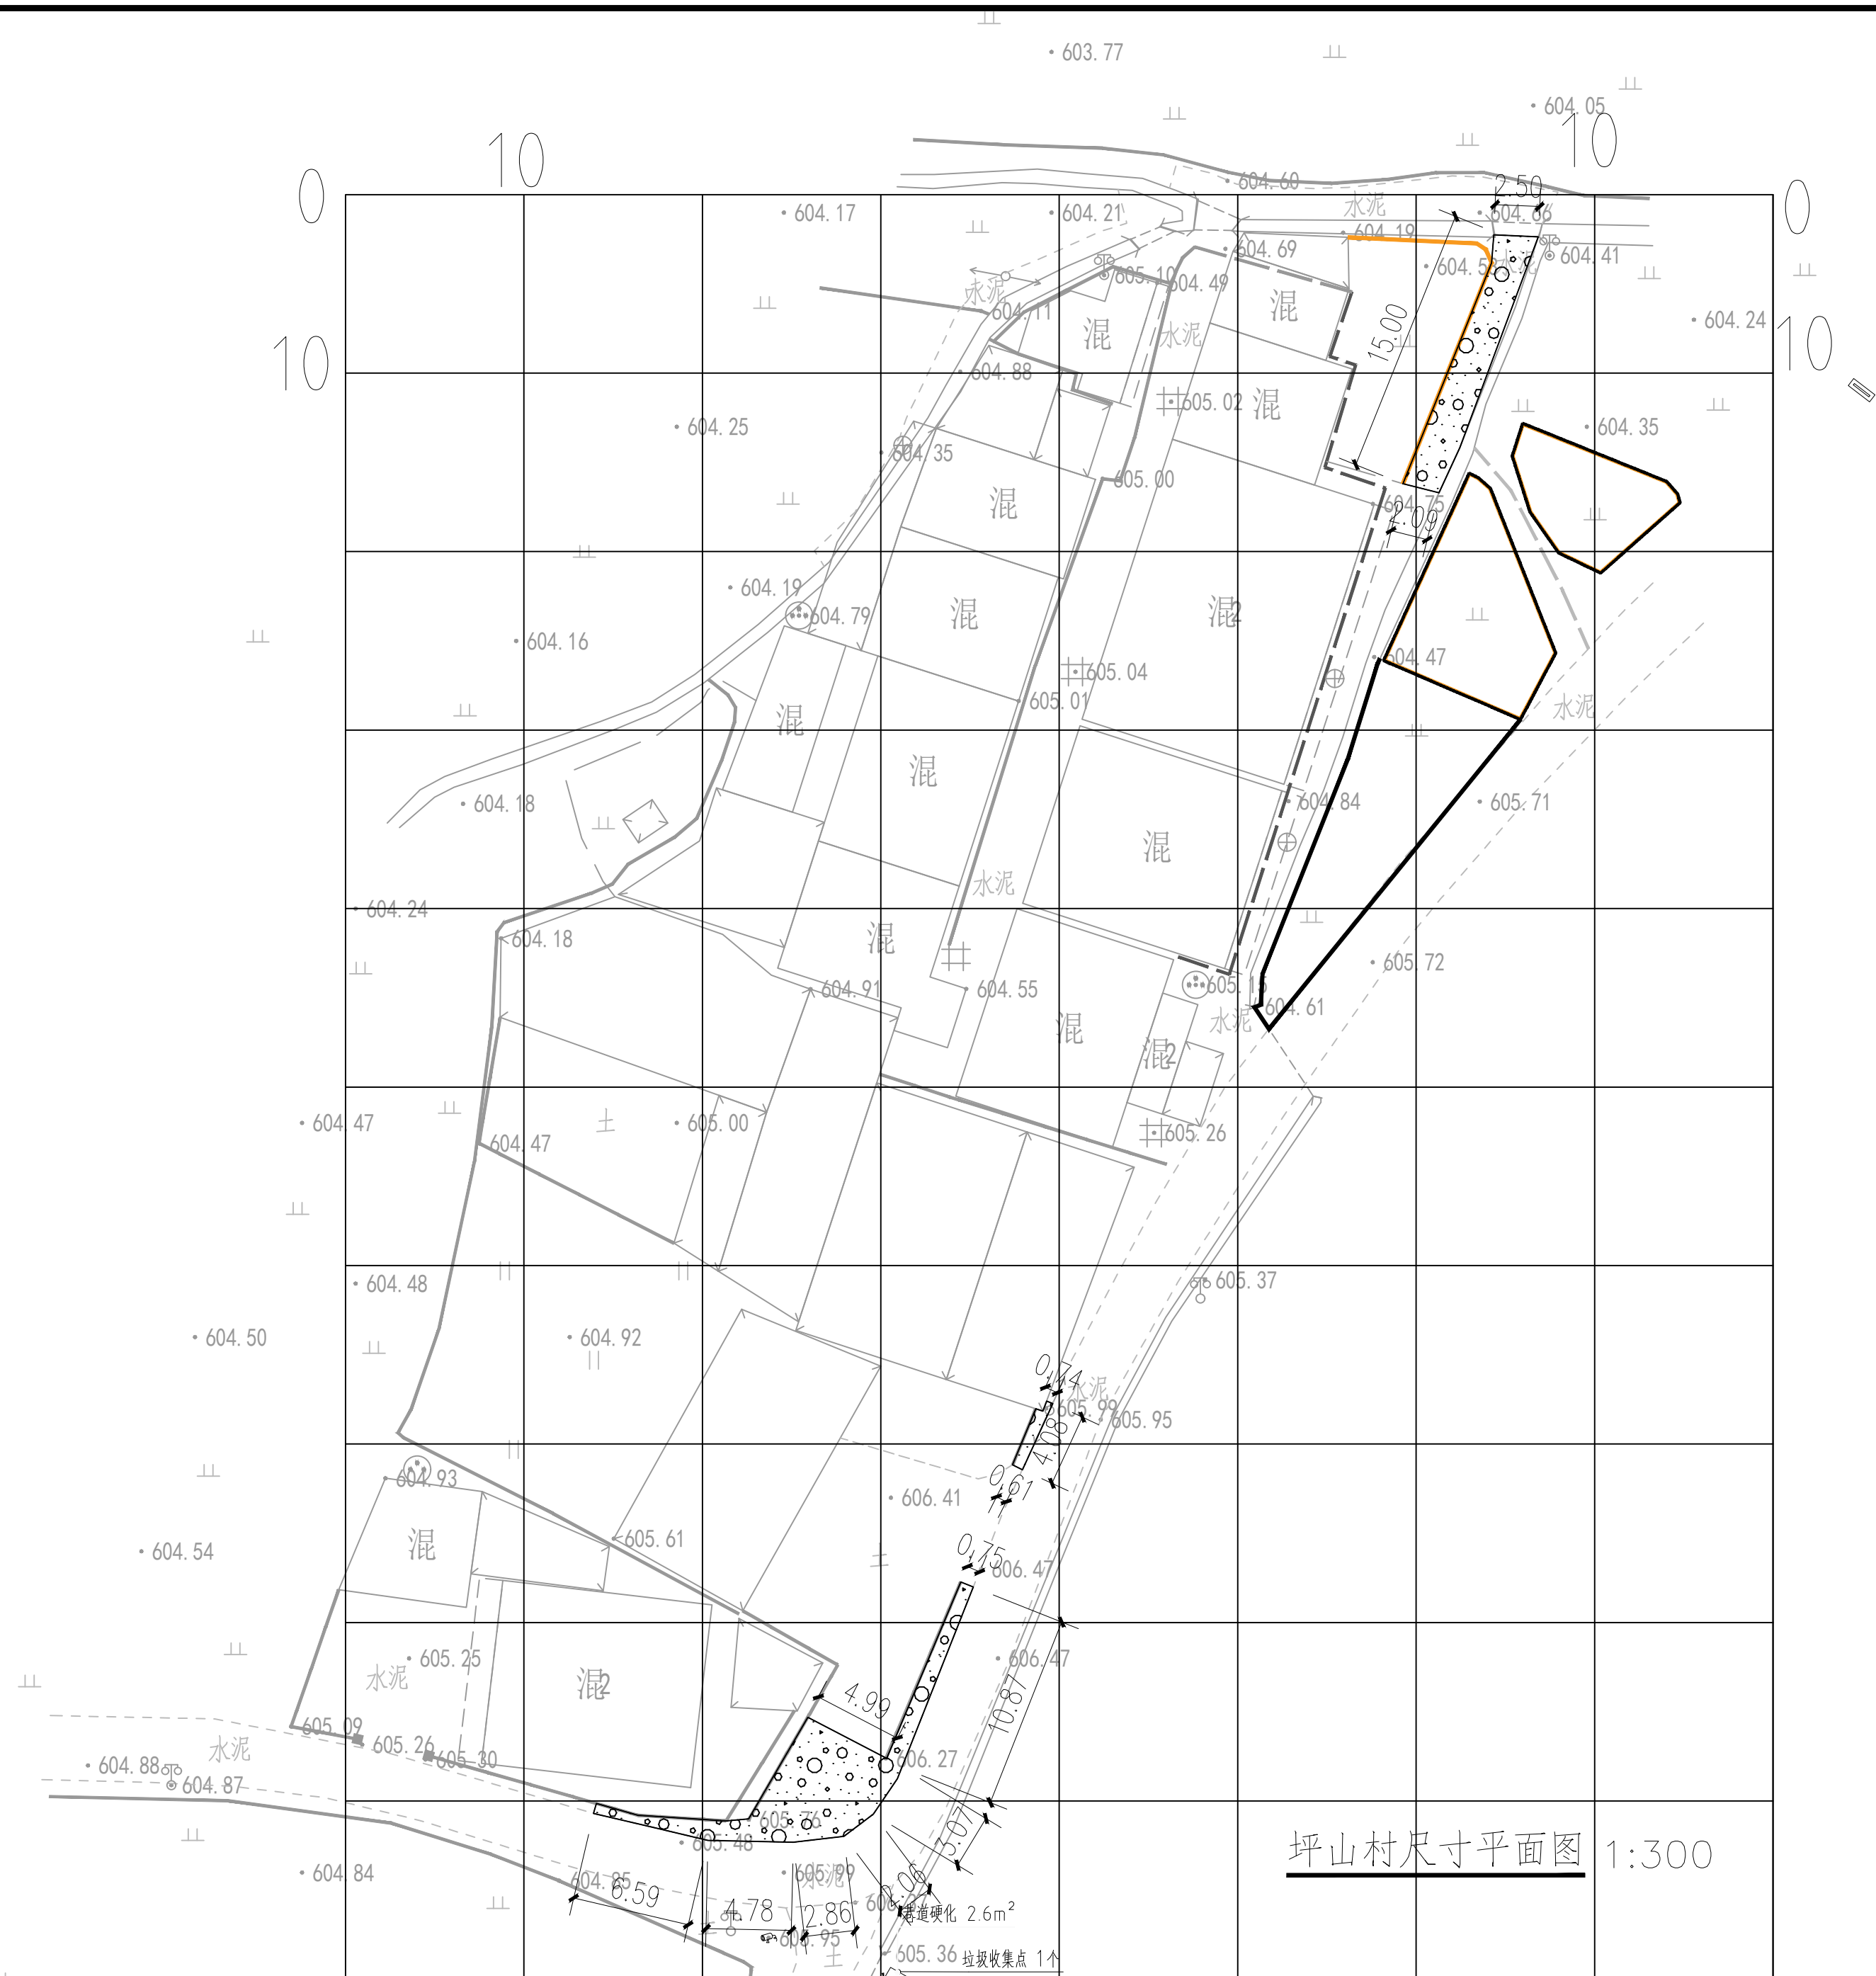

坪山村尺寸平面图 1:300

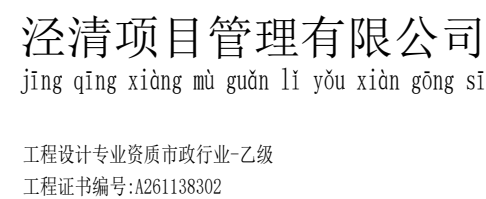

1:300

2026. 07

ZT-06-02