




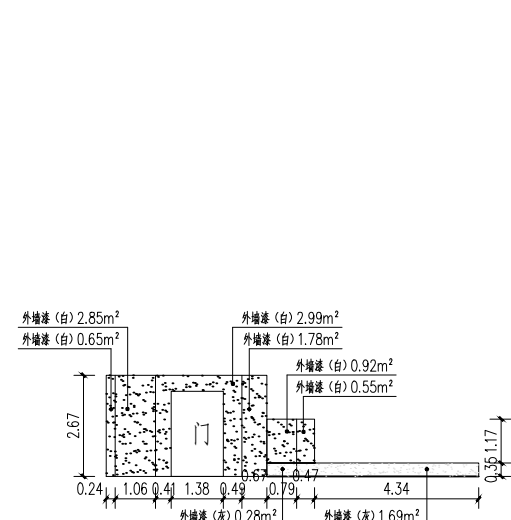


B35-1

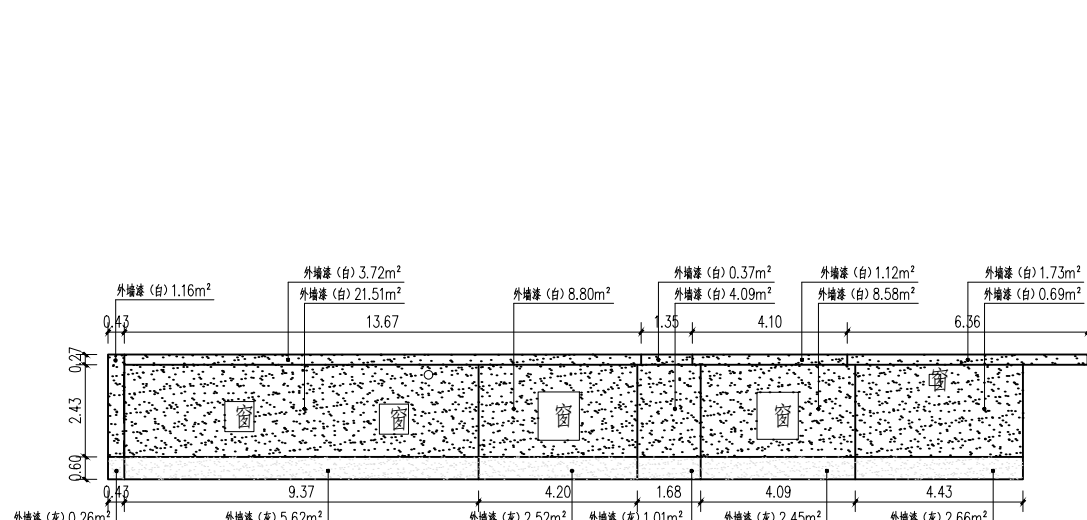


B36-1

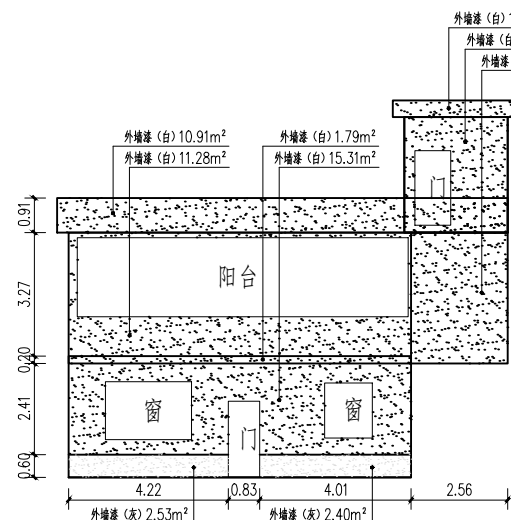


B37-1

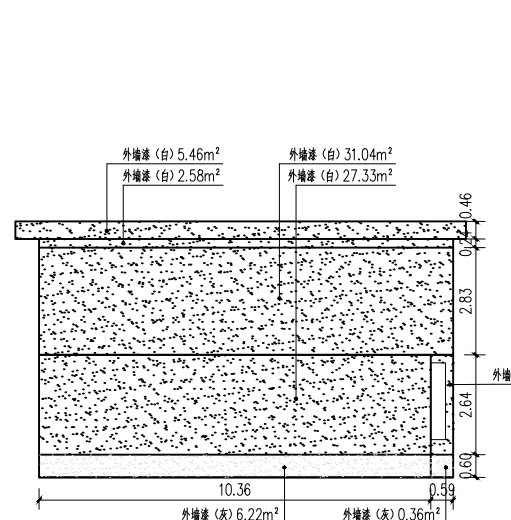


B37-2

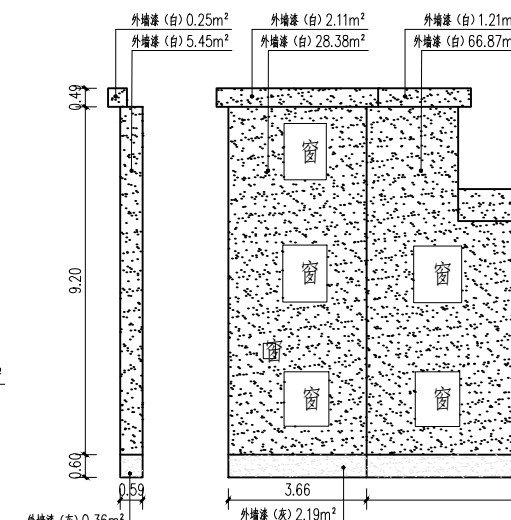


B37-3

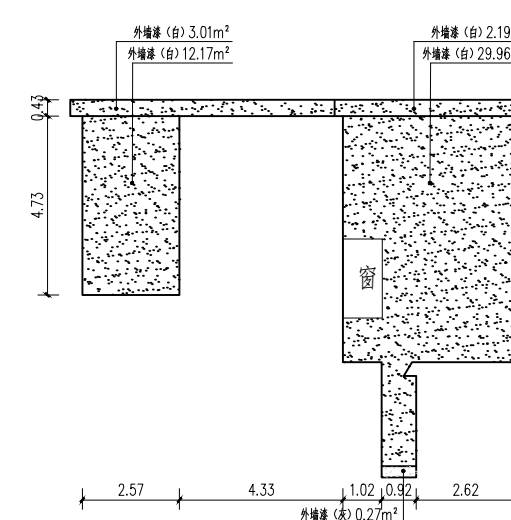


B37-4

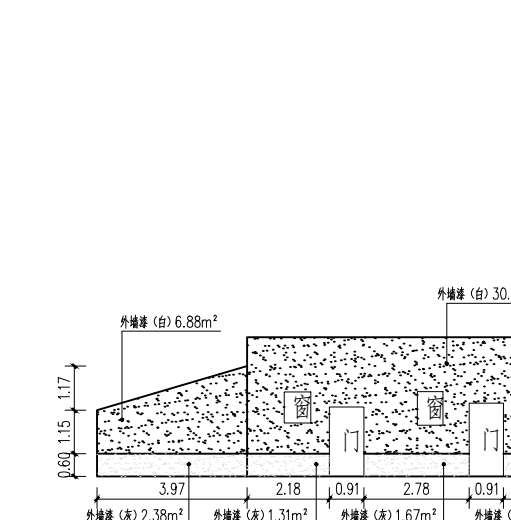


B38-1

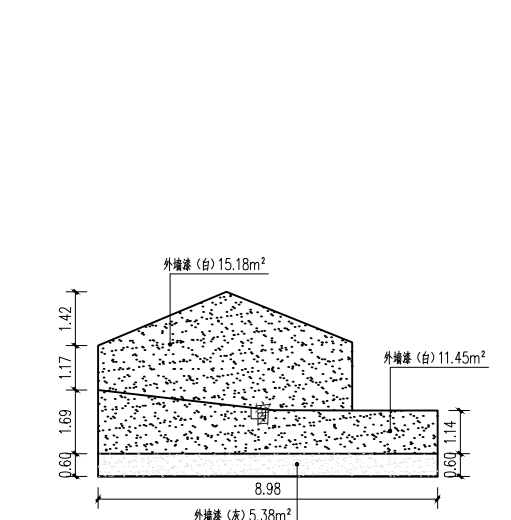


B38-2

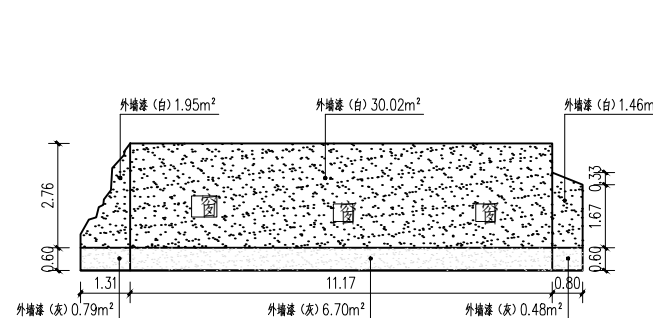


B38-3

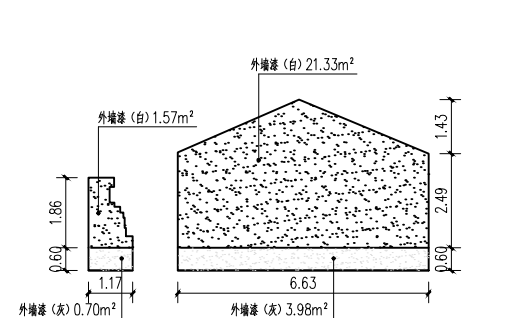


B38-4

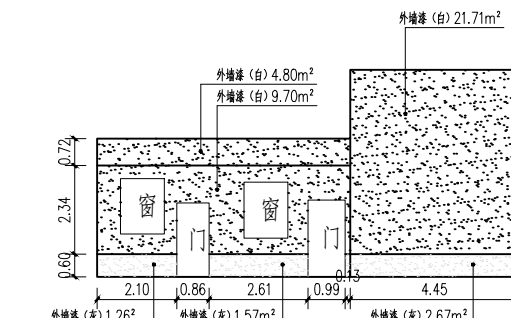


B39-1

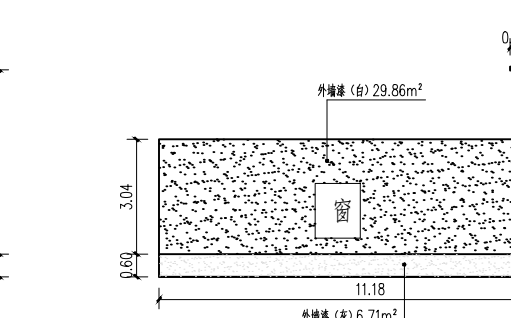


B39-2

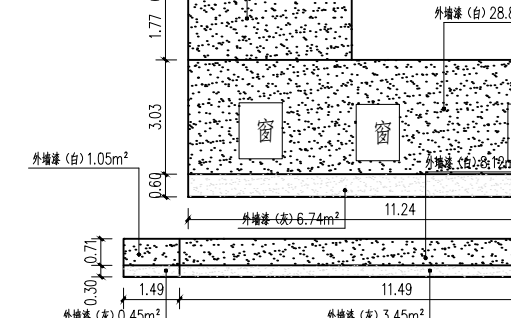


B39-3

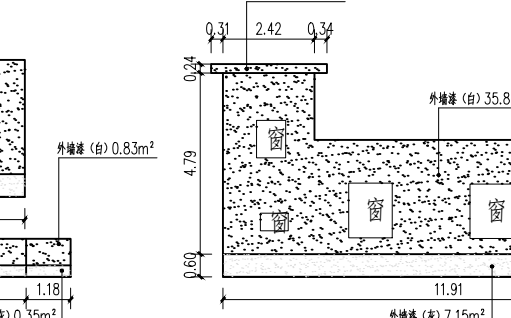


B39-4

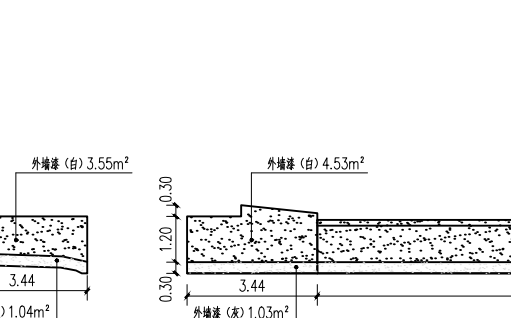


B40-1

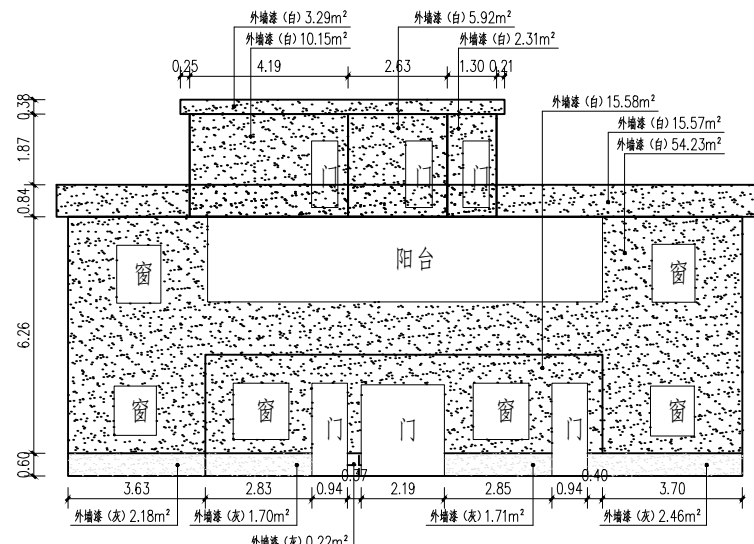


B41-1

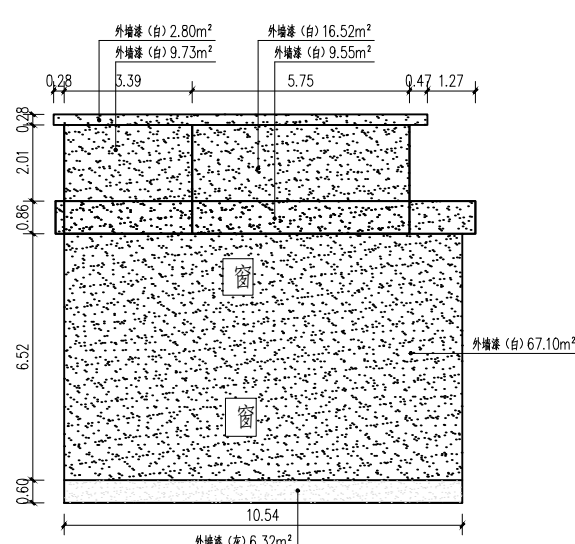


B41-2

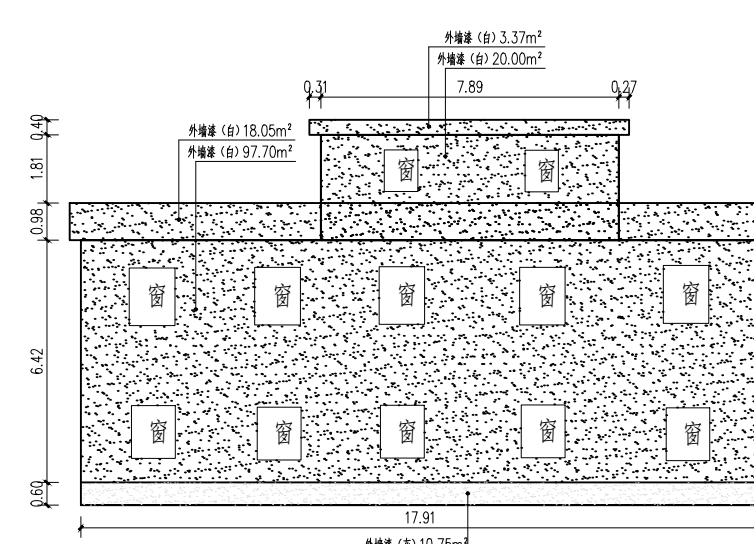


B41-3

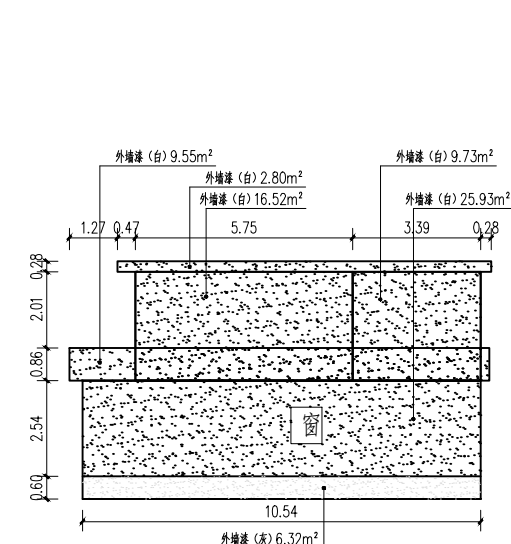


B41-4

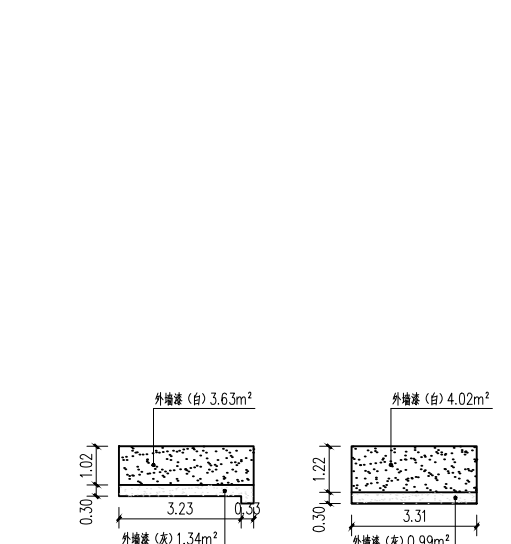


B42-1

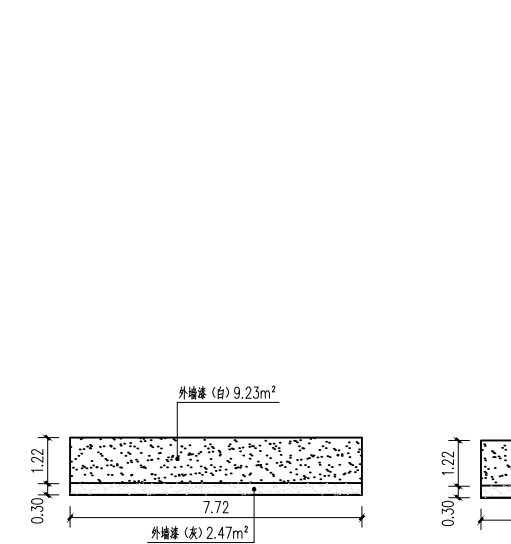


B42-3

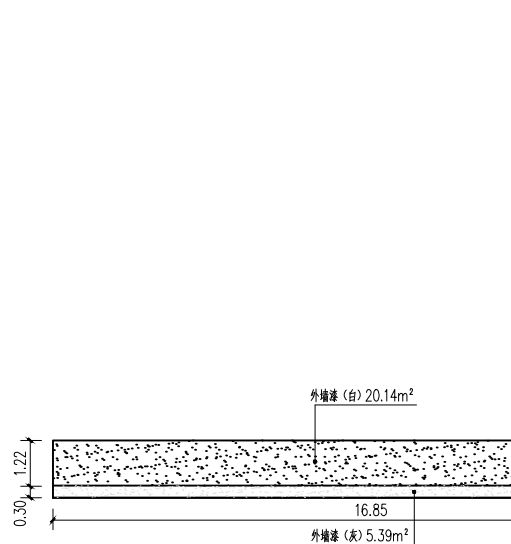


B42-4

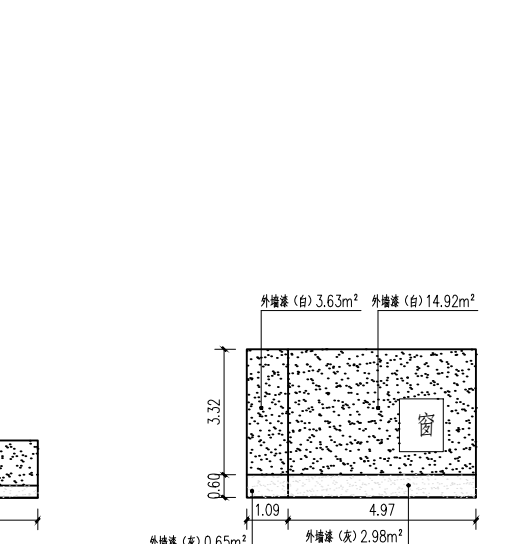


B43-3

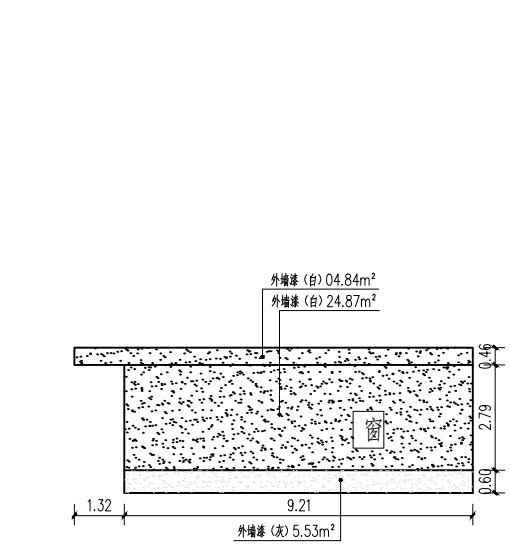


B43-4

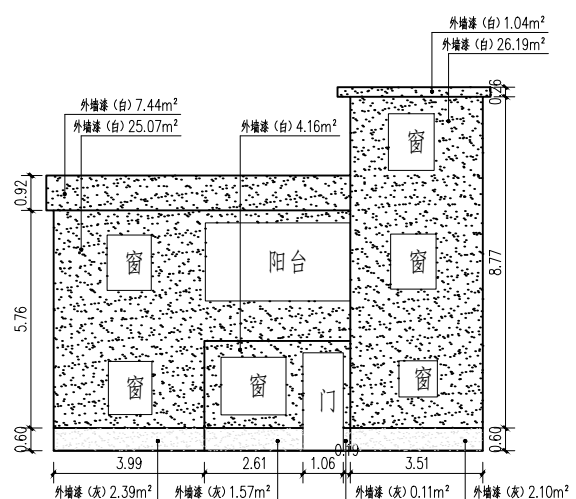


B44-1

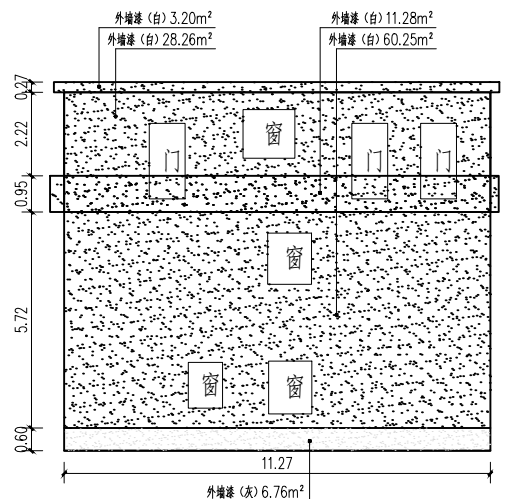


B44-2

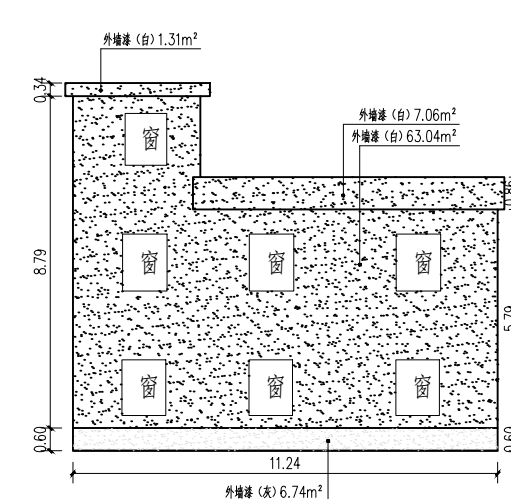


B44-3

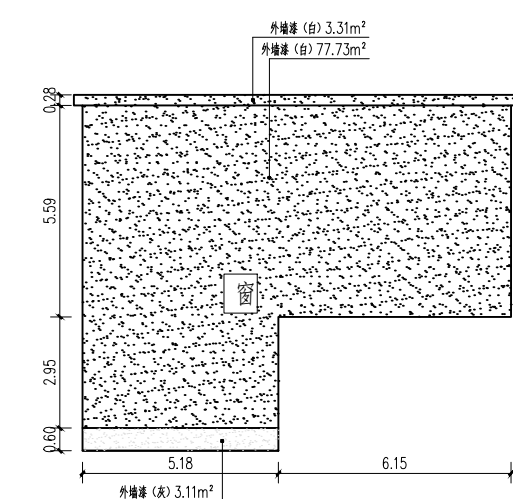


B44-4

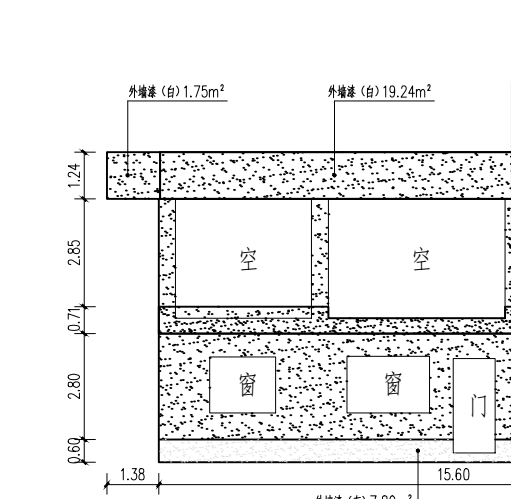


B45-1

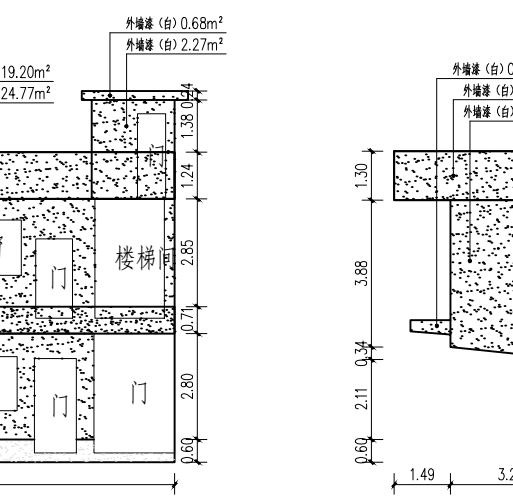


B45-2

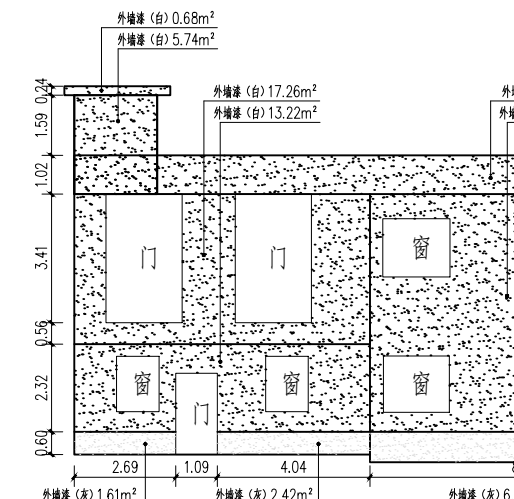


B45-3

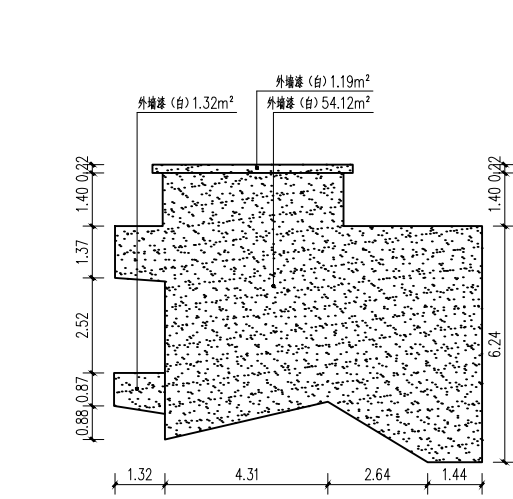


B45-4

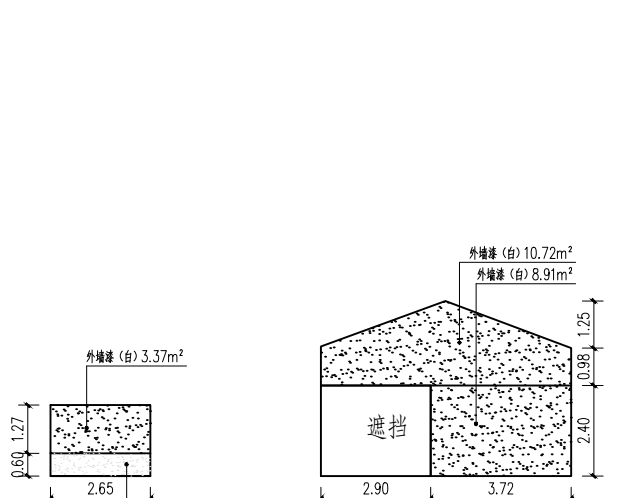


B46-1

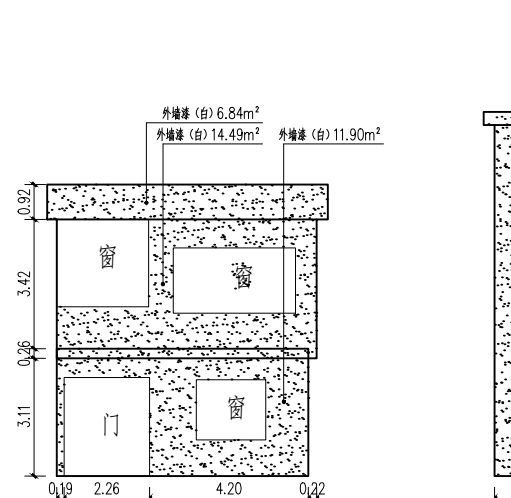


B47-1

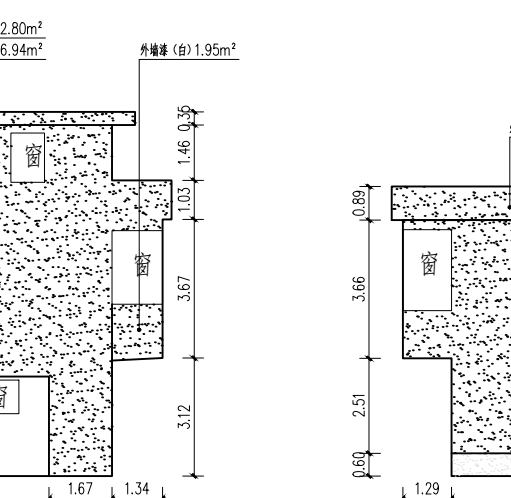


B48-1

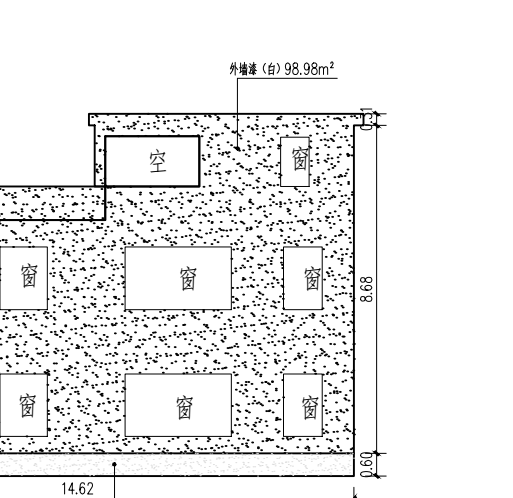


B48-2

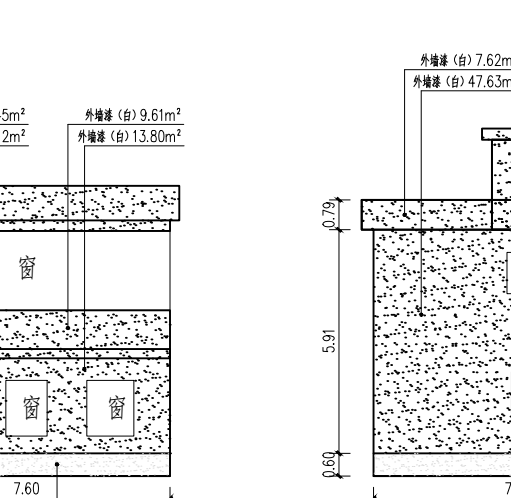


B48-3

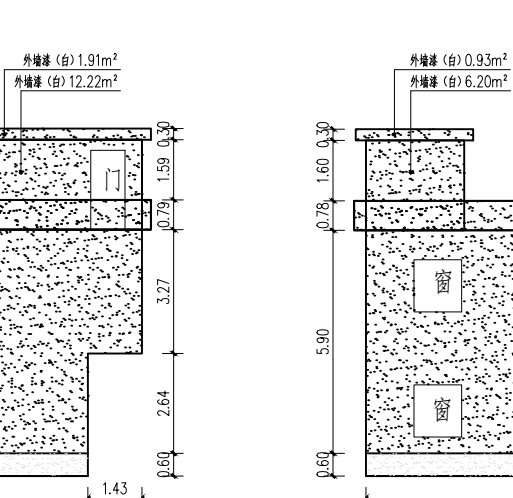


B48-4

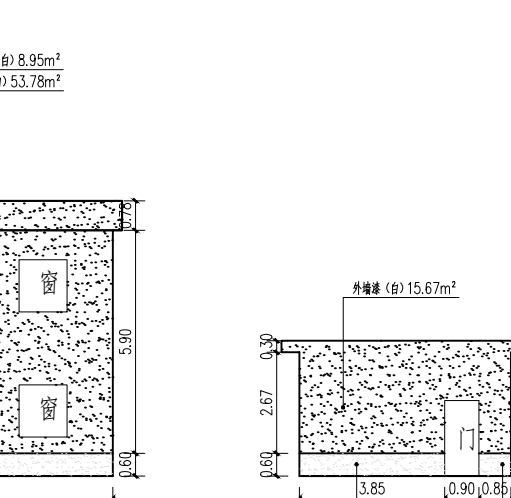


B49-1

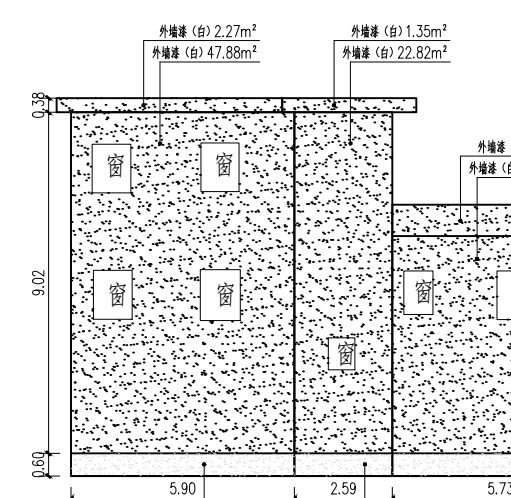


B49-2

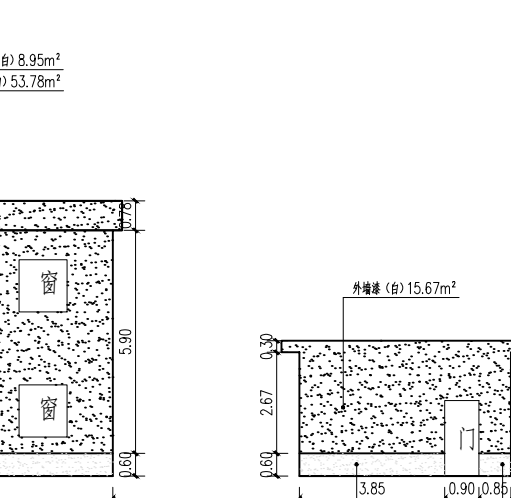


B49-3

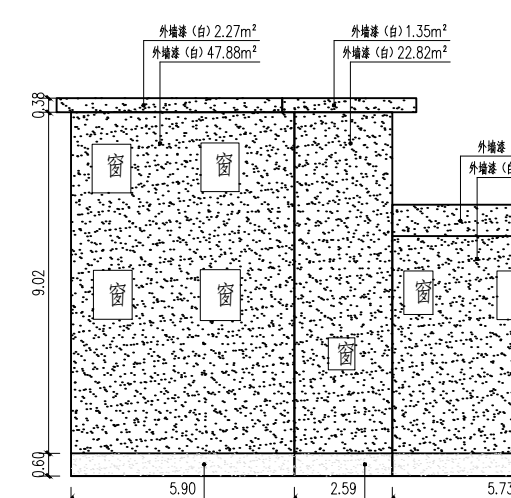


B50-1

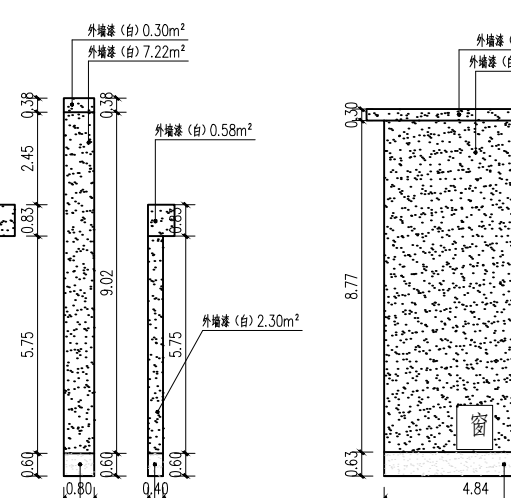


B50-2

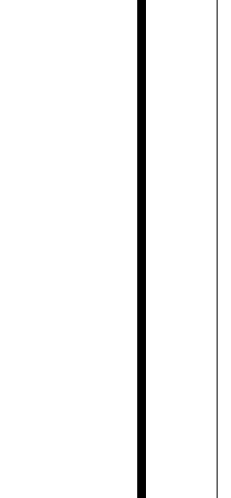


B50-3

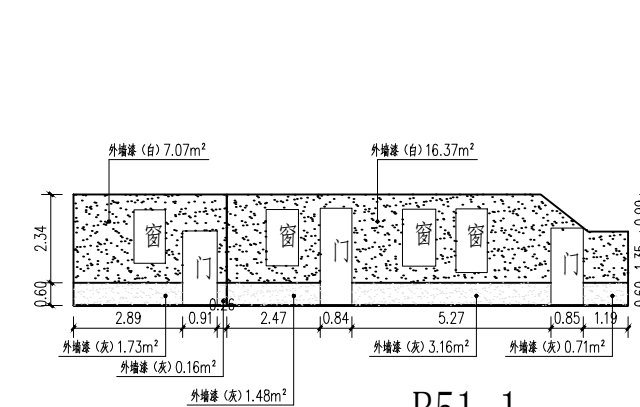


B51-1

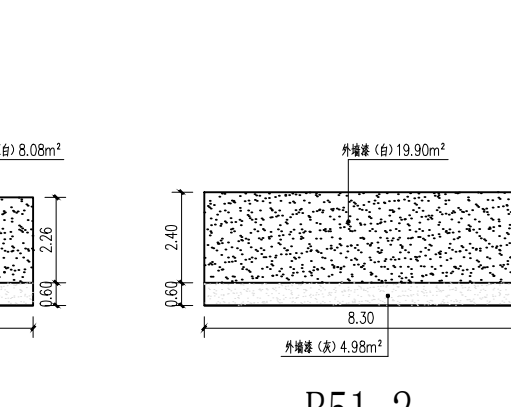


B51-2

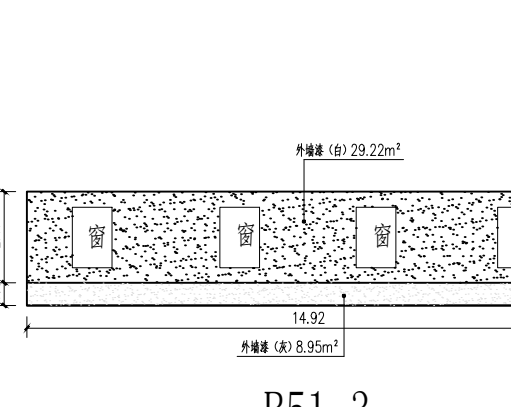


B51-3

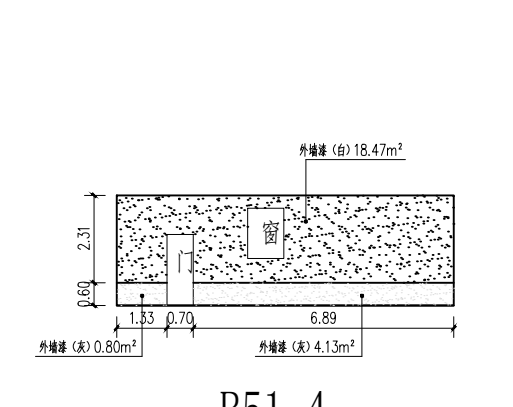


B51-4

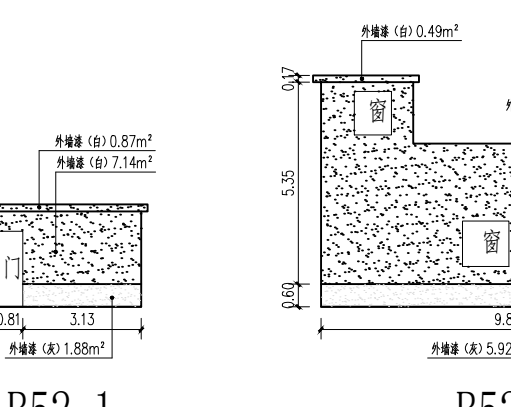

B52-1

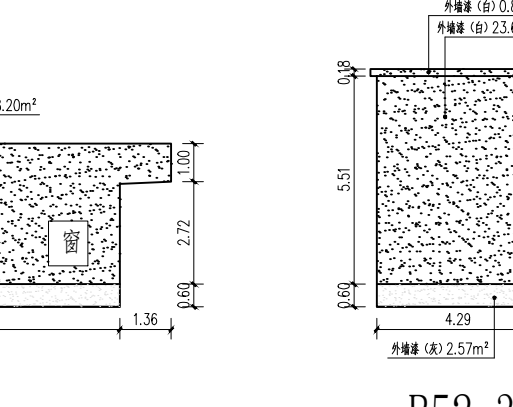

B52-2

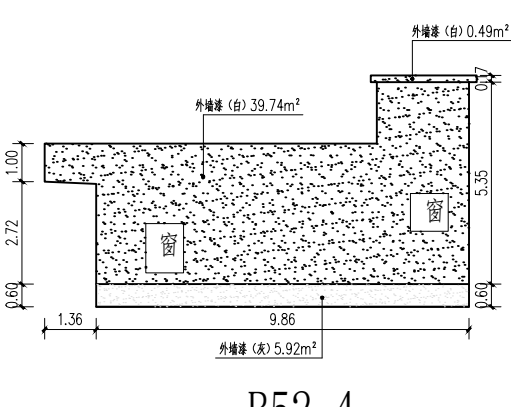

B52-3



B52-4



靖清项目管理有限公司
Jing qing xiang mu guan li you xian gong si
建筑、给水、排水、道路、园林、装饰、照明工程设计-乙级
工程证书编号: A261138302

注册(执业)章

出图章

审图章

未加盖公司出图章,本图纸无效

建设单位	乳源瑶族自治县大布镇人民政府	图纸名称	文屋村农房微改造施工图
项目负责人	张建波	专业负责人	达兰
审核	黄汉星	校对	安建良
设计阶段	施工	图别	市政建筑
修改版次	A	比例	1:200
日期	2026.07	图号	J-05-02