




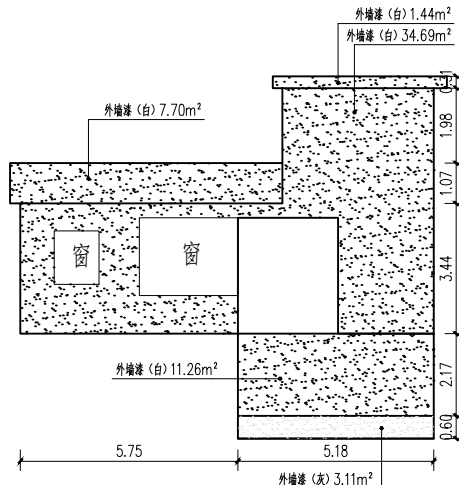


B53-1

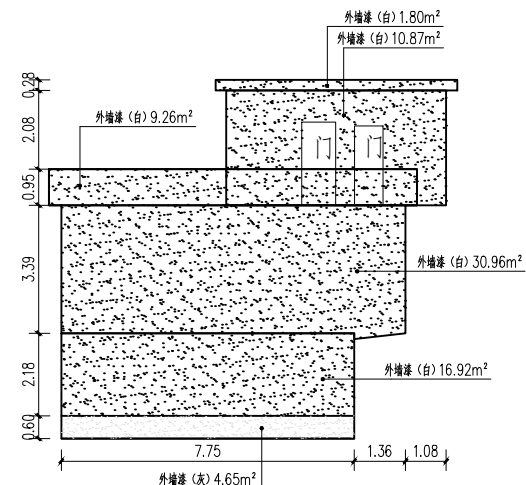


B53-2

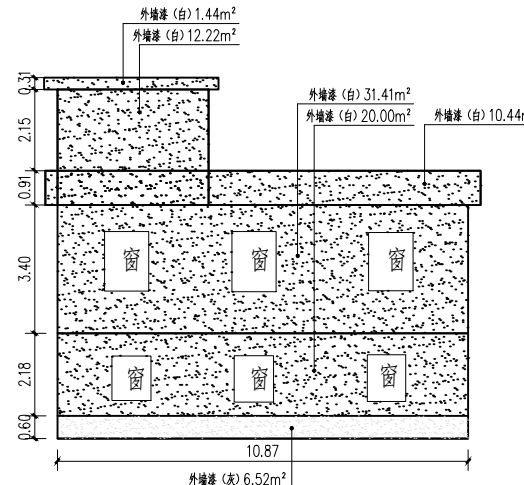


B53-3

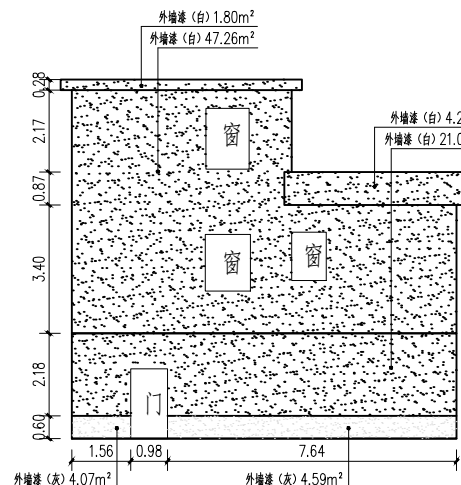


B53-4

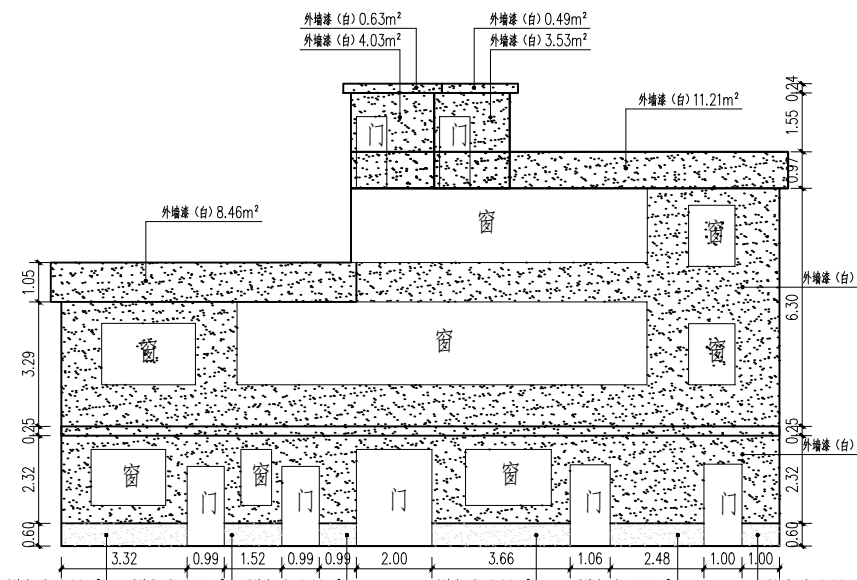


B54-1

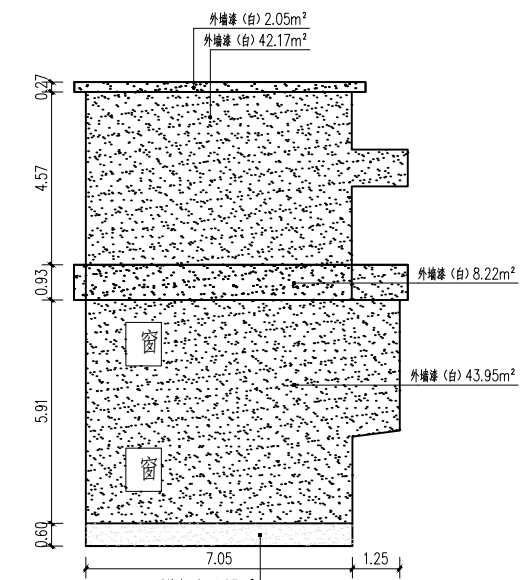


B54-2

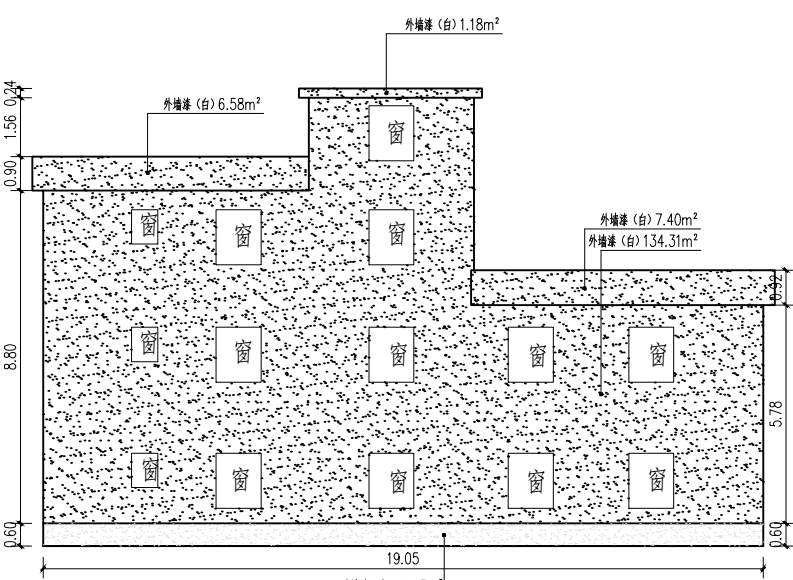


B54-3

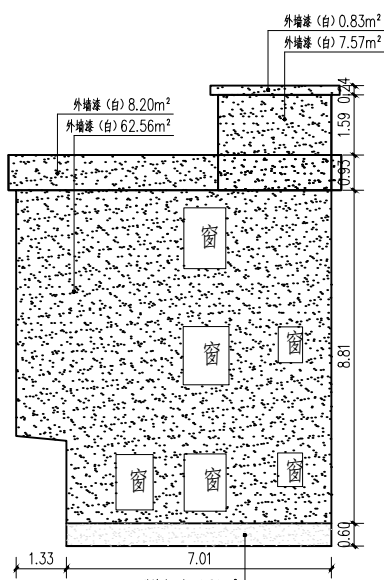


B54-4

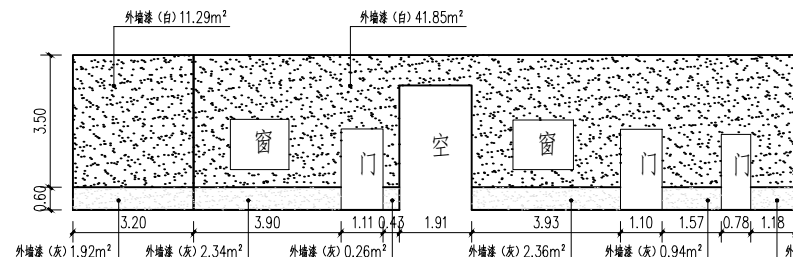


B55-1

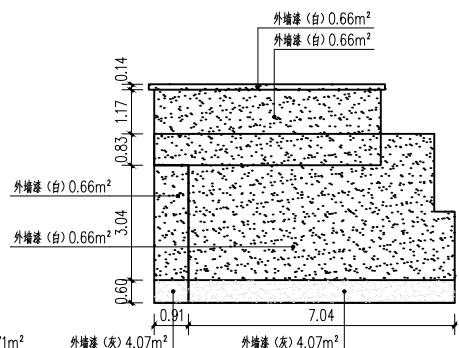


B55-2

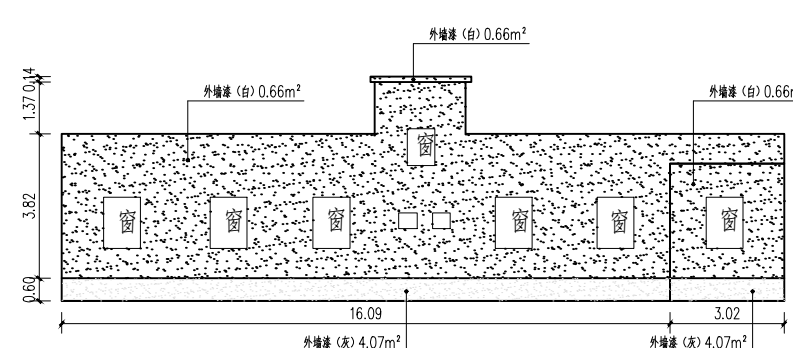


B55-3

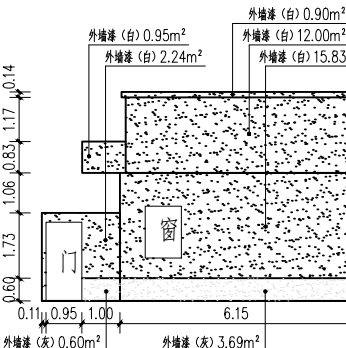


B55-4

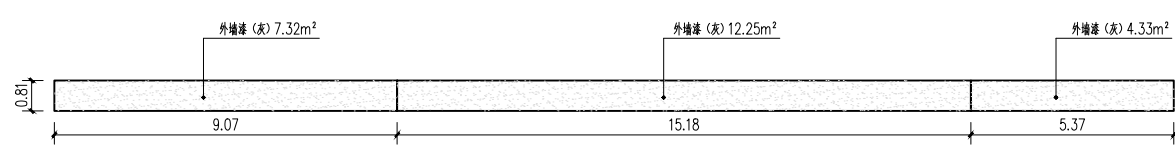


B56-1

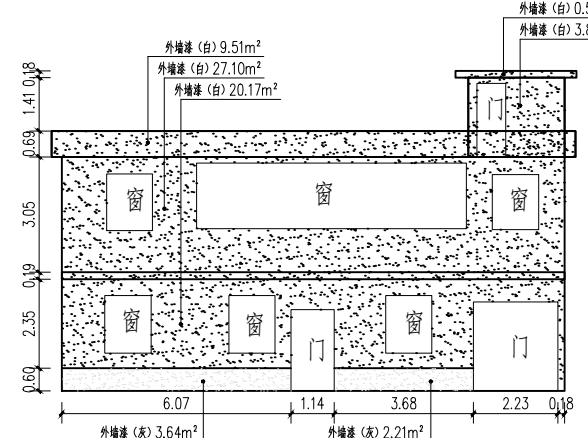


B57-1

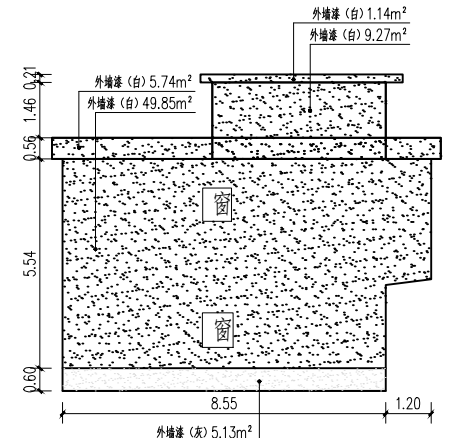


B57-2

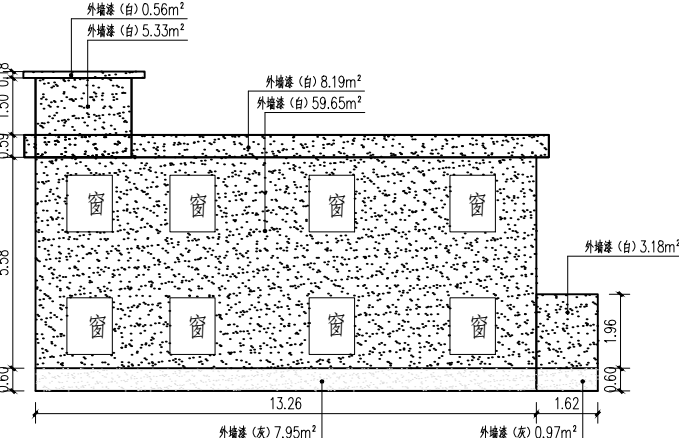


B57-3

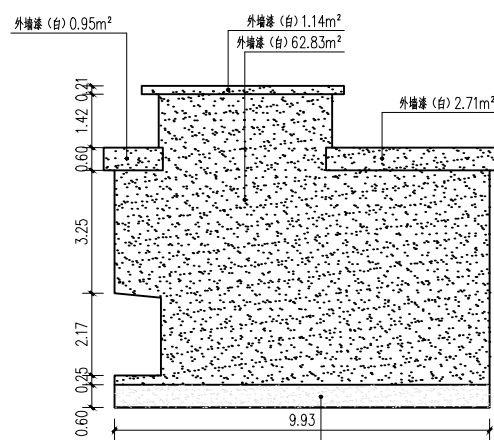


B57-4

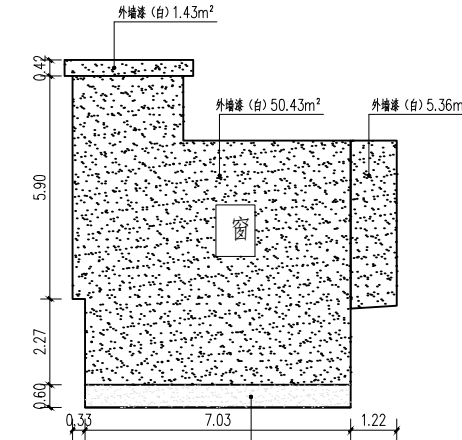


B58-2

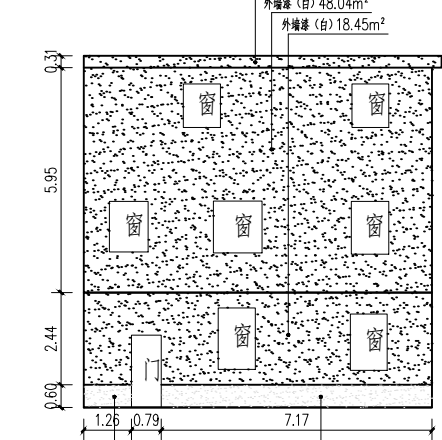


B58-3

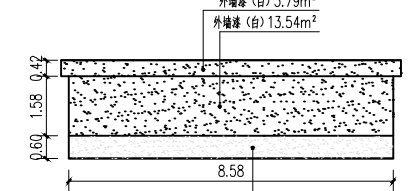


B58-4

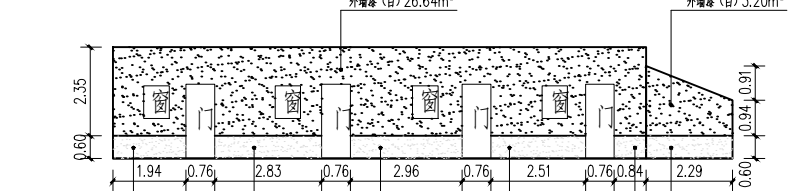


B59-1

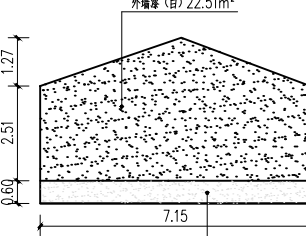


B59-2

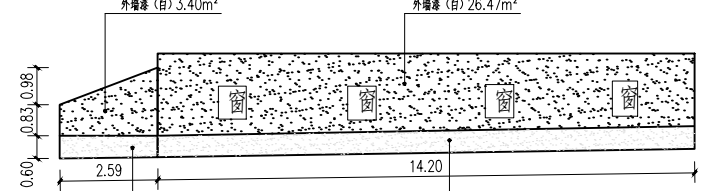


B59-3

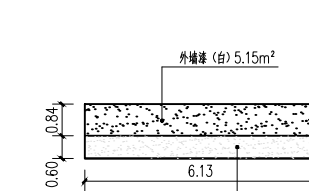


B59-4

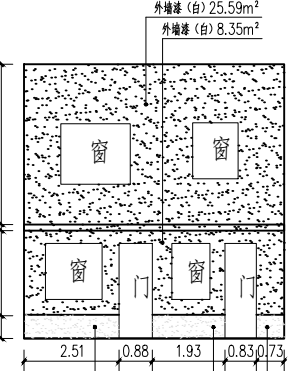


B60-1

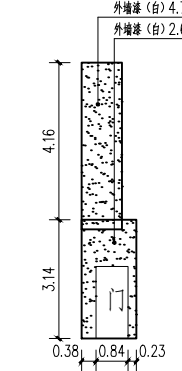


B60-2

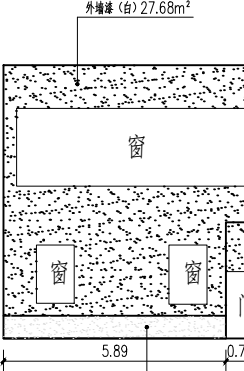


B60-3

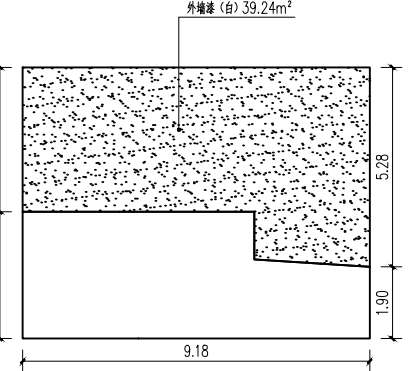


B60-4

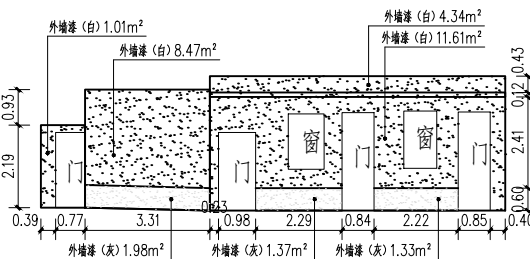


B61-1

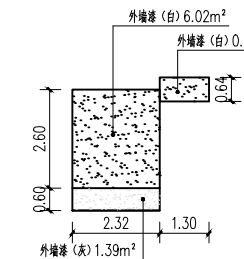


B61-2

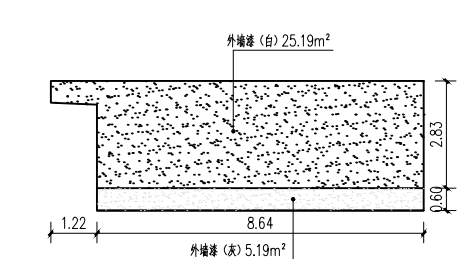


B61-3

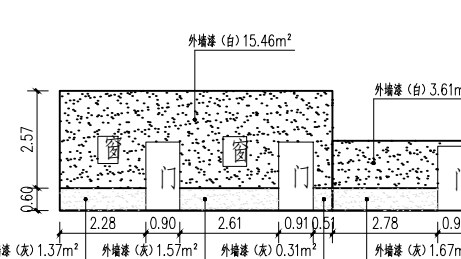


B62-1

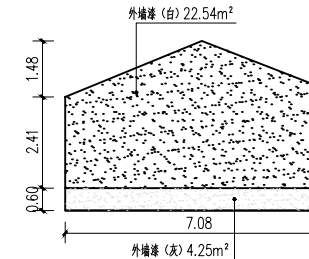


B62-2

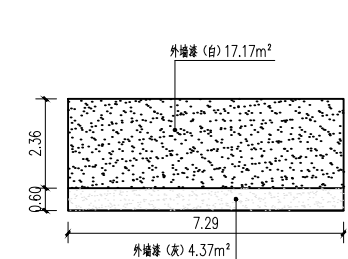


B62-3

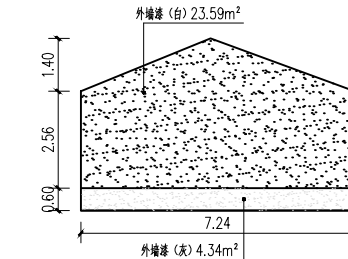


B62-4

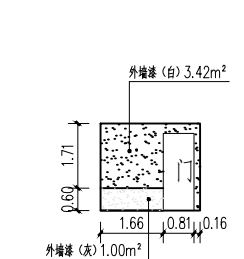


B63-1

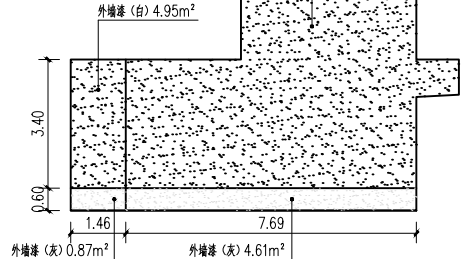


B63-2

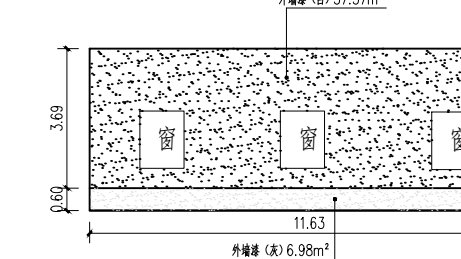


B63-3

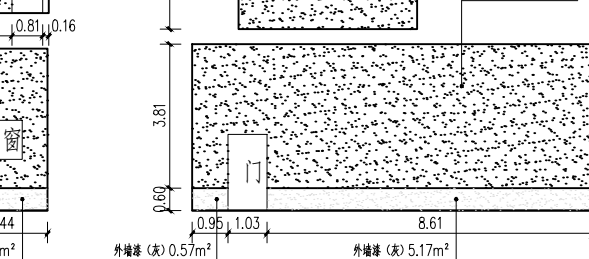


B63-4

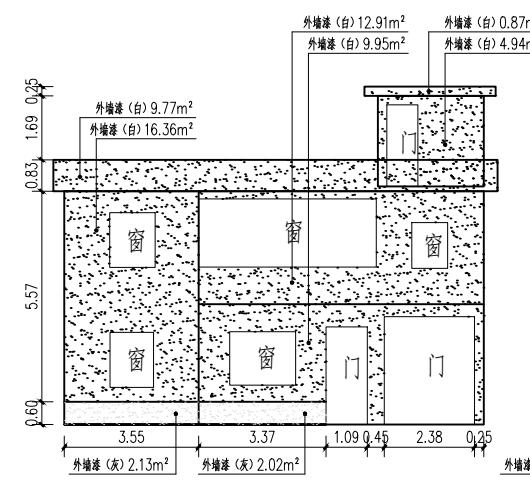


B64-1

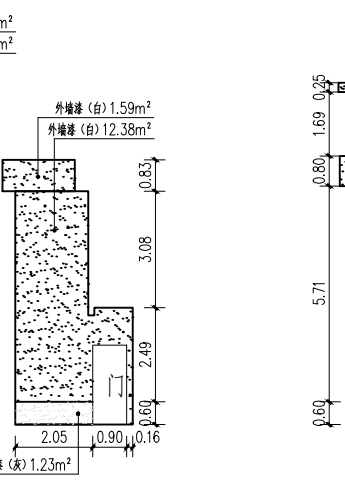


B64-2

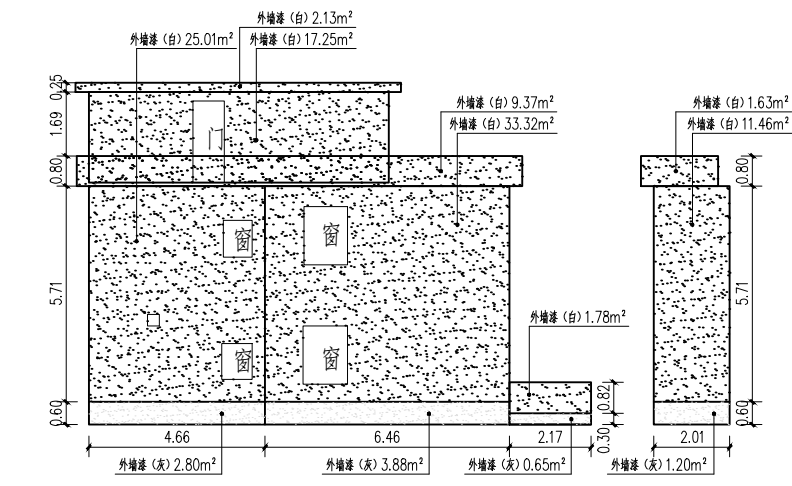


B64-3

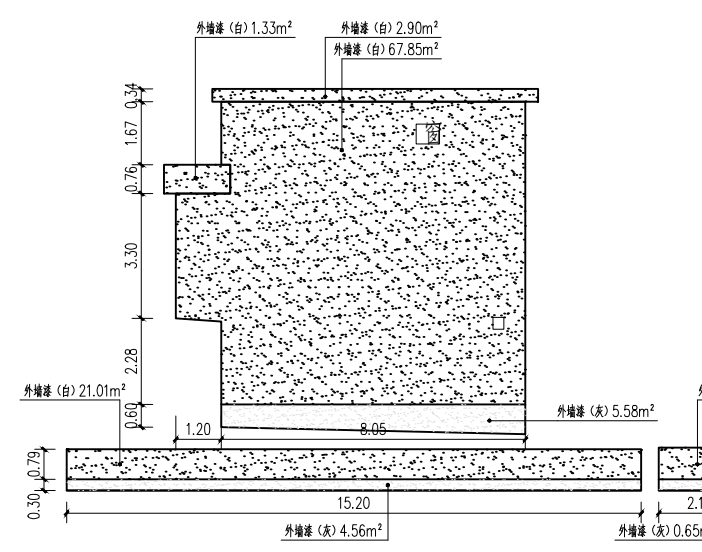


B64-4

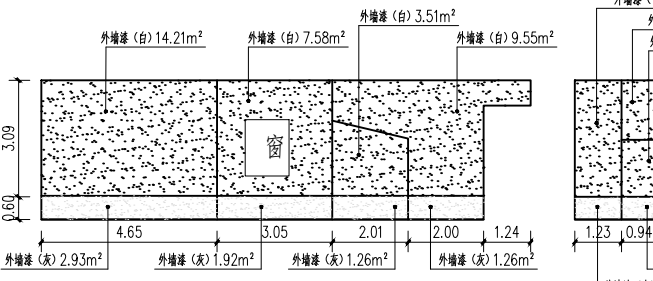


B65-1

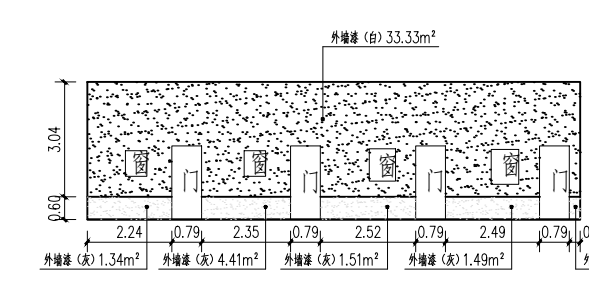


B66-1

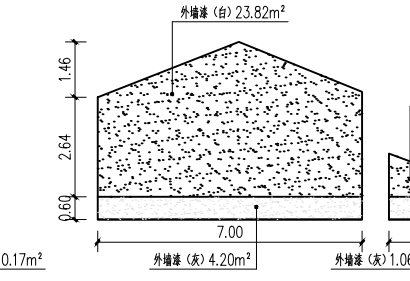


B66-2

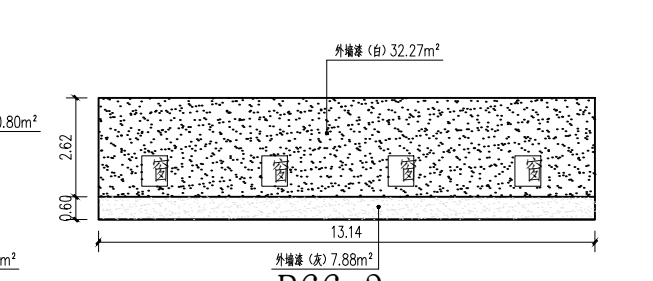


B66-3

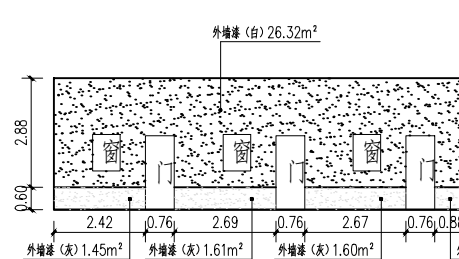


B67-1

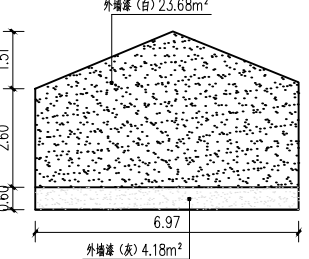


B67-2

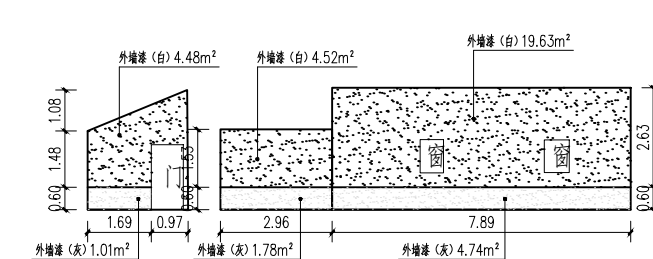


B67-3

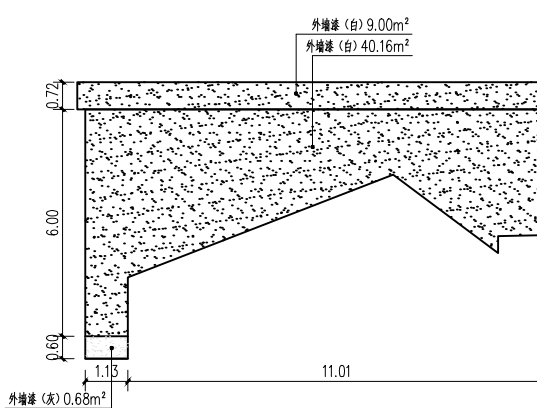


B68-1

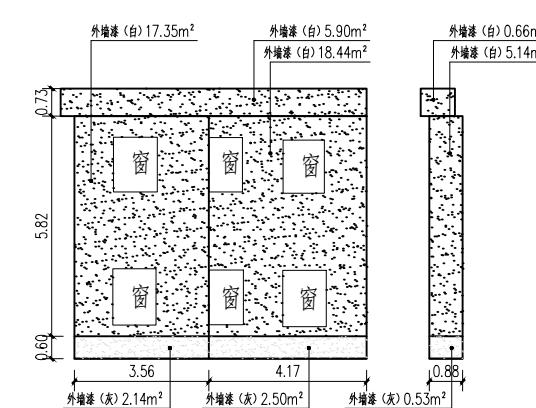


B68-2

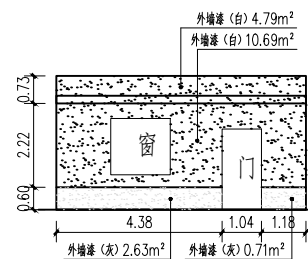


B69-1

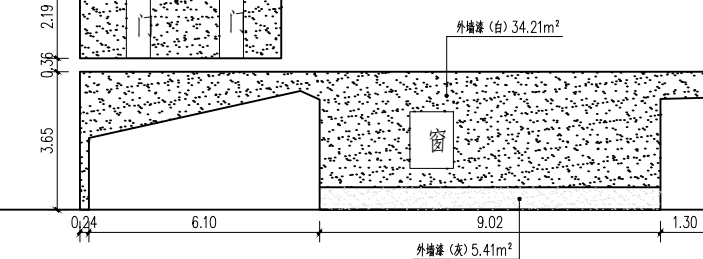

B69-2

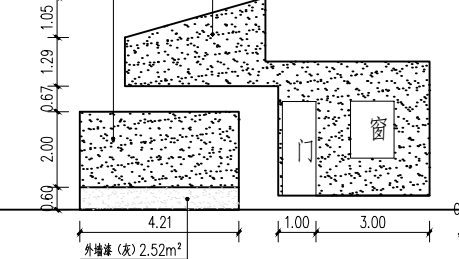

B69-3

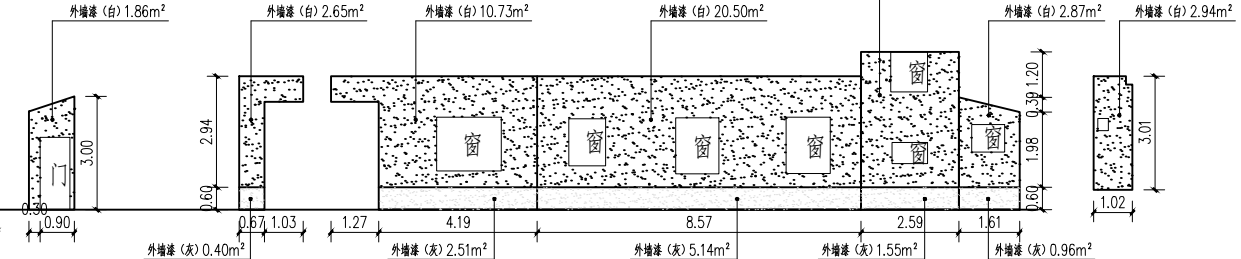

B69-4



涇清项目管理有限公司
Jing qing xiang mu guan li you xian gong si
建筑、给水、排水、道路、园林、装饰、照明工程设计-乙级
工程证书编号: A261138302

注册(执业)章

出图章

审图章

建设单位

乳源瑶族自治县大布镇人民政府

图纸名称

项目负责人

张建波

审核

黄汉星

修改版次

A

比例

1:200

项目名称

大布镇英明乡村村建设项目建设工程

专业负责人

达兰

校对

安建良

设计阶段

施工

日期

2026.07

子项名称

文屋村

审定

张建波

设计

达兰

图别

市政建筑

图号

J-05-03

未加盖公司出图章, 本图纸无效